VOL 15 PG 50 (635)

VOL 15 PG 50 (635)

PLAT OF HIGHWAY CENTER LINE SURVEY

OHIO TURNPIKE COMMISSION
OHIO TURNPIKE PROJECT NO. 1
LORAIN COUNTY
STA. 0+00 TO STA. 30+00

HENRIETTA TWP.

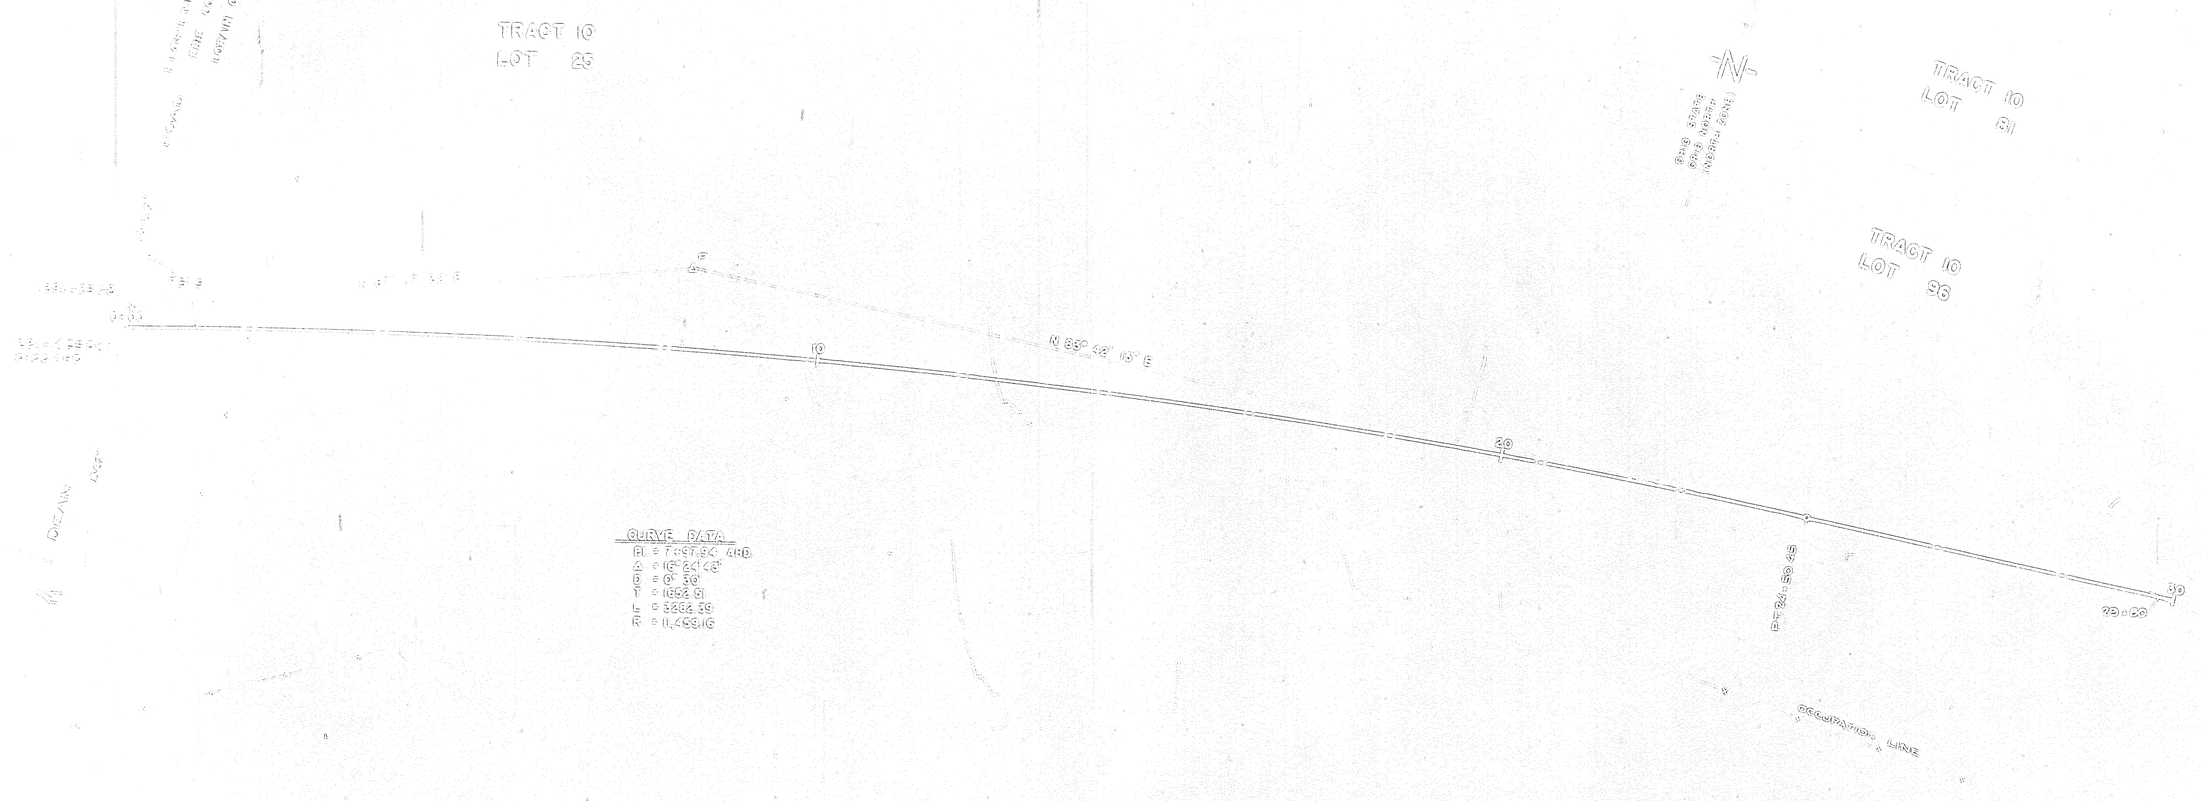

CURVE DATA
R = 7,057.54 ARB
Δ = 16° 22' 43"
D = 0° 50'
T = 1,154.61
L = 3,264.39
R = 11,459.16

Signed _____

Date OCT. 7, 1952 Registered Surveyor No 2796

Approved Ohio Turnpike Commission

Date 10-15-52 _____
Chief Engineer

Furnished to County Recorder By: _____
Director of Highways
State of Ohio

CHARLES E. DE LEUW
CONTRACTING ENGINEER
DESIGN SECTION D-8

http://www.adobepdf.com
Created by TIFF To PDF trial version, to remove this mark, please register this software.