VOL 15 B-51(635)

VOL 15 B-51(635

PLAT OF HIGHWAY CENTER LINE SURVEY

OHIO TURNPIKE COMMISSION
OHIO TURNPIKE PROJECT NO. 1
LORAIN COUNTY
STA. 30+00 TO STA. 60+00

0 100 200 300 400
SCALE

HENRIETTA TWP.

Received Oct. 3, 1952 at 10:32 A.M.
Recorded Oct. 30 1952
Plat B.& P. No. 15 Page 51
Signed Robert B. Marshall
Fee B.50

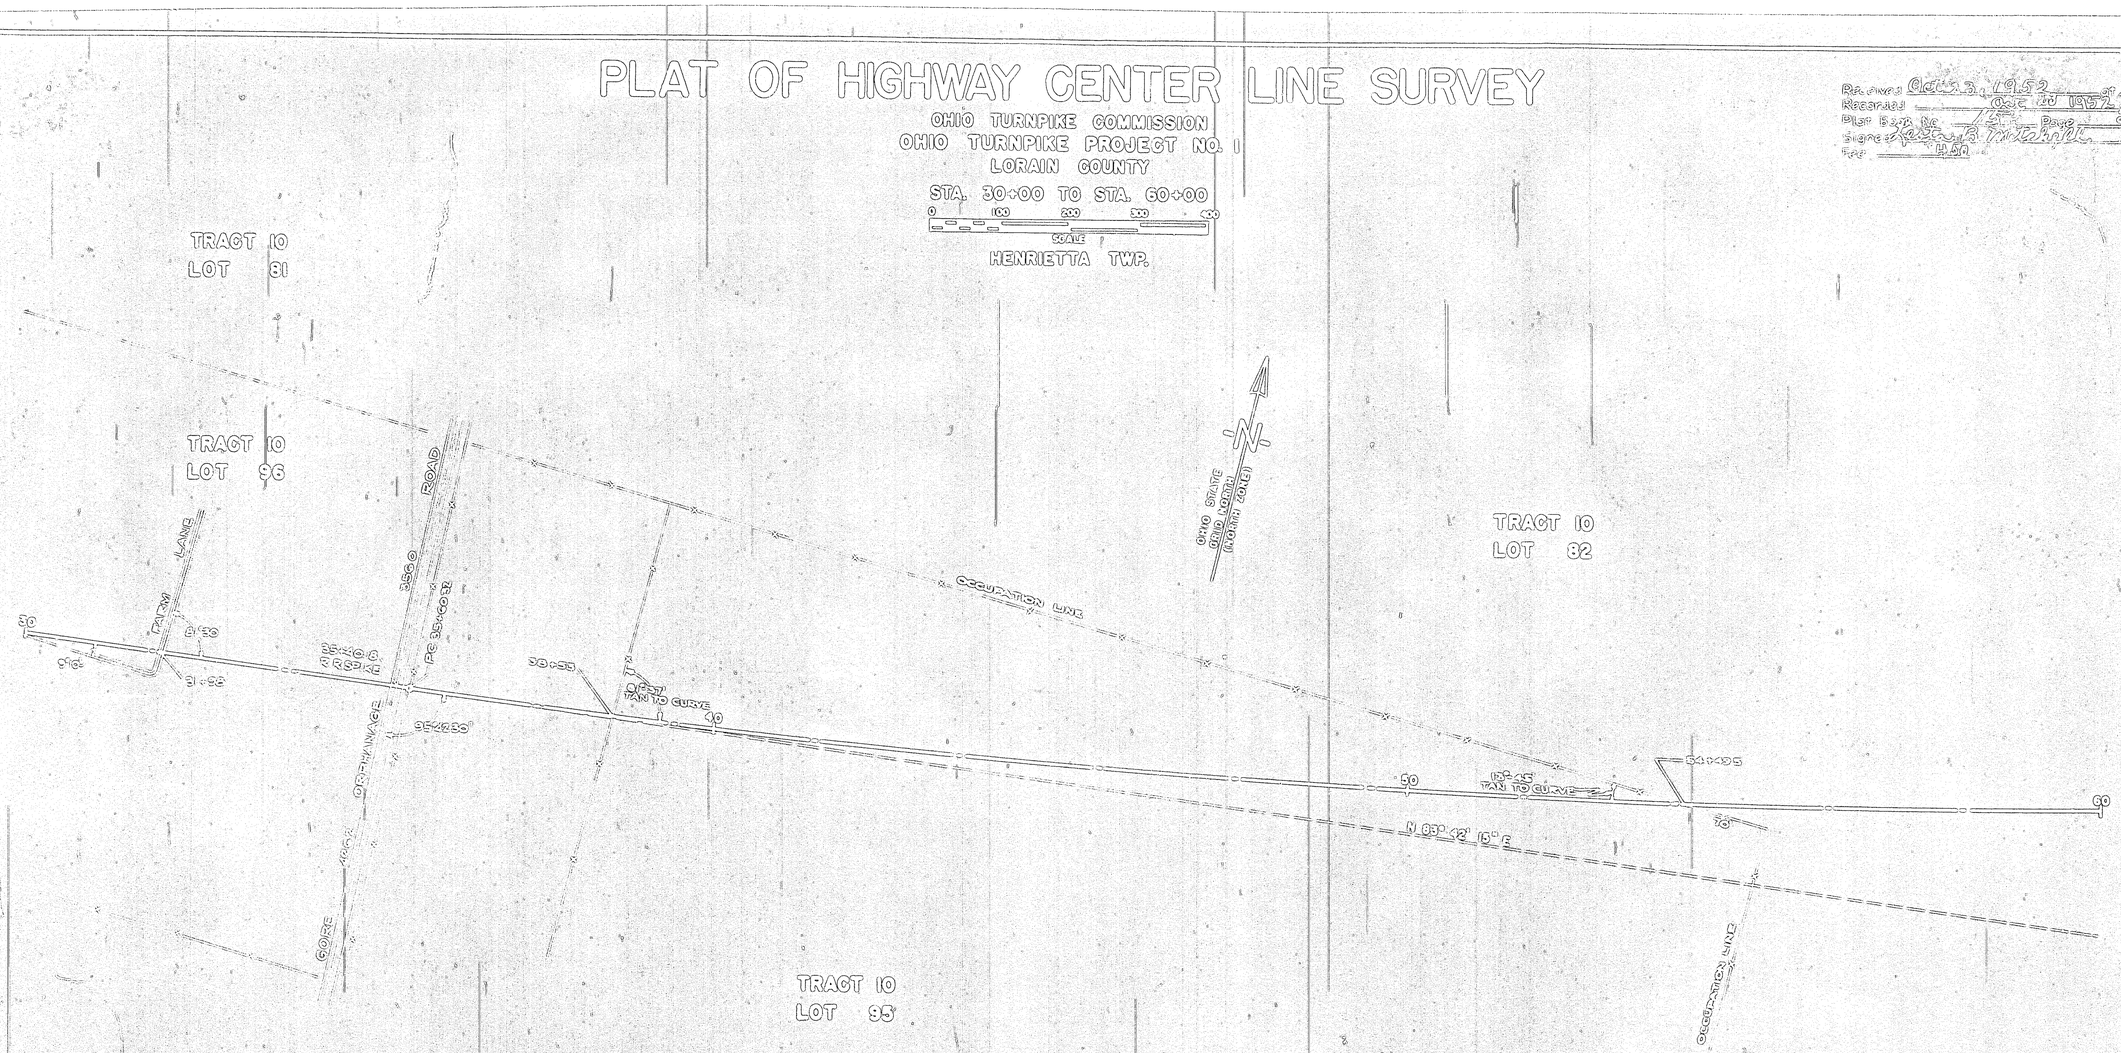

Signed Robert B. Marshall
Date Oct. 7, 1952 Registered Surveyor No. 2798

Approved Ohio Turnpike Commission
Date 10-15-52 Chief Engineer

Furnished to County Recorder by: Director of Highways
State of Ohio

CHARLES E. DE LEUW
CONTRACTING ENGINEER
DESIGN SECTION D-8

http://www.adobe.com
Created by TIFF To PDF trial version, to remove this mark, please register this software.