VOL 15 Pg 52 (636)

VOL 15 Pg 52 (636)

PLAT OF HIGHWAY CENTER LINE SURVEY

OHIO TURNPIKE COMMISSION
OHIO TURNPIKE PROJECT NO. 1
LORAIN COUNTY
STA. 90+00 TO STA. 120+00

0 100 200 300 400
SCALE

BROWNHELM TWP.-HENRIETTA TWP.

Received Oct. 23, 1952 at 1:25 P.M.
Recorded
In Book No. Page
Signed
Fee

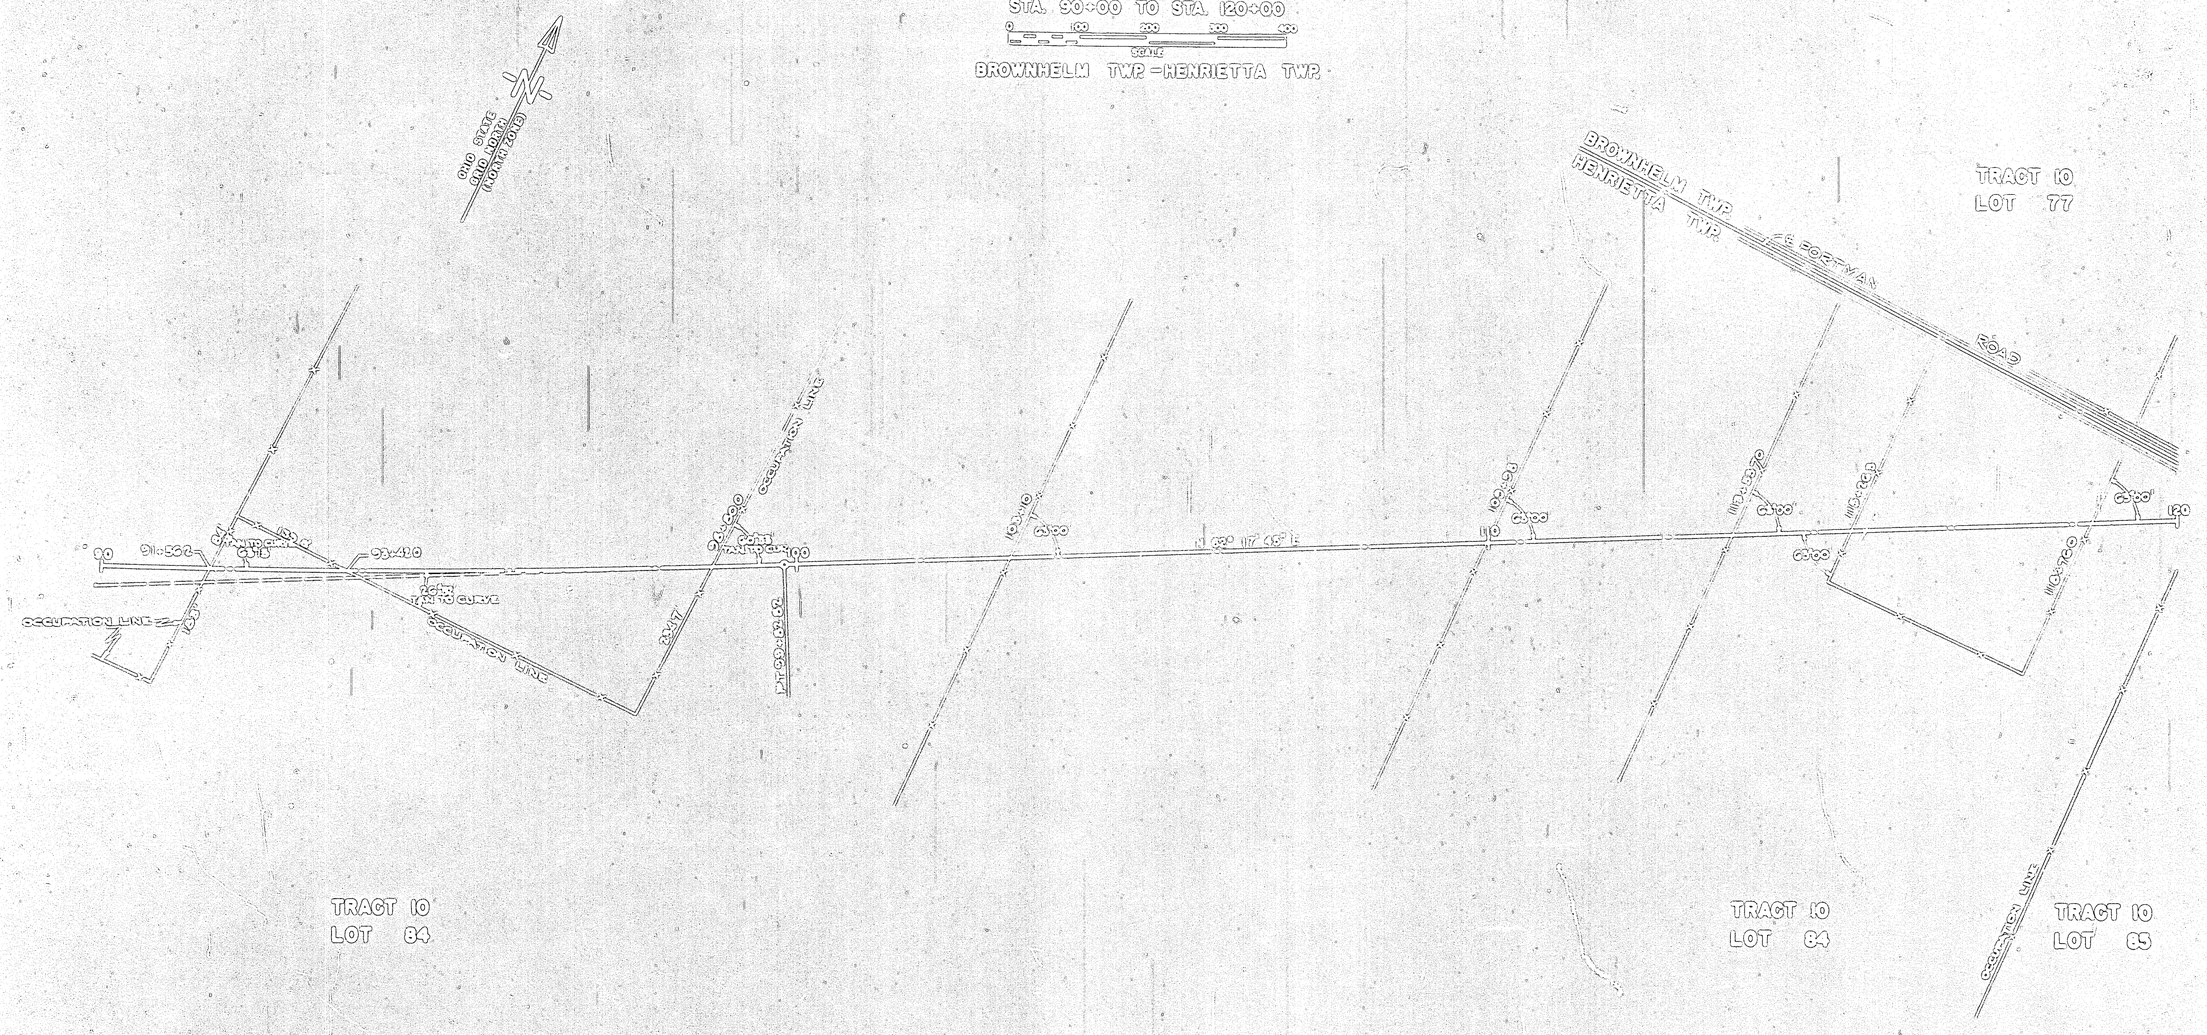

Signed
Date Oct. 1, 1952 Registered Surveyor No 2798

Approved Ohio Turnpike Commission
Date
Chief Engineer

Furnished to County Recorder by:
Director of Highways
State of Ohio

CHARLES E. DE LEUW
CONTRACTING ENGINEER
DESIGN SECTION D-8

http://www.adobepdf.com
Created by TIFF To PDF trial version, to remove this mark, please register this software.