VOL 15 PG 53 (636)

VOL 15 PG 53 (636)

PLAT OF HIGHWAY CENTER LINE SURVEY

OHIO TURNPIKE COMMISSION
OHIO TURNPIKE PROJECT NO.
LORAIN COUNTY

STA. 120+00 TO STA. 150+00

0 100 200 300 400
SCALE

BROWNHELM TWP

Received [illegible] 20, 1982 at [illegible]
Recorded [illegible] 22, 1982
Plat Book No. 15 Page 53
Signed [illegible]
Fee [illegible]

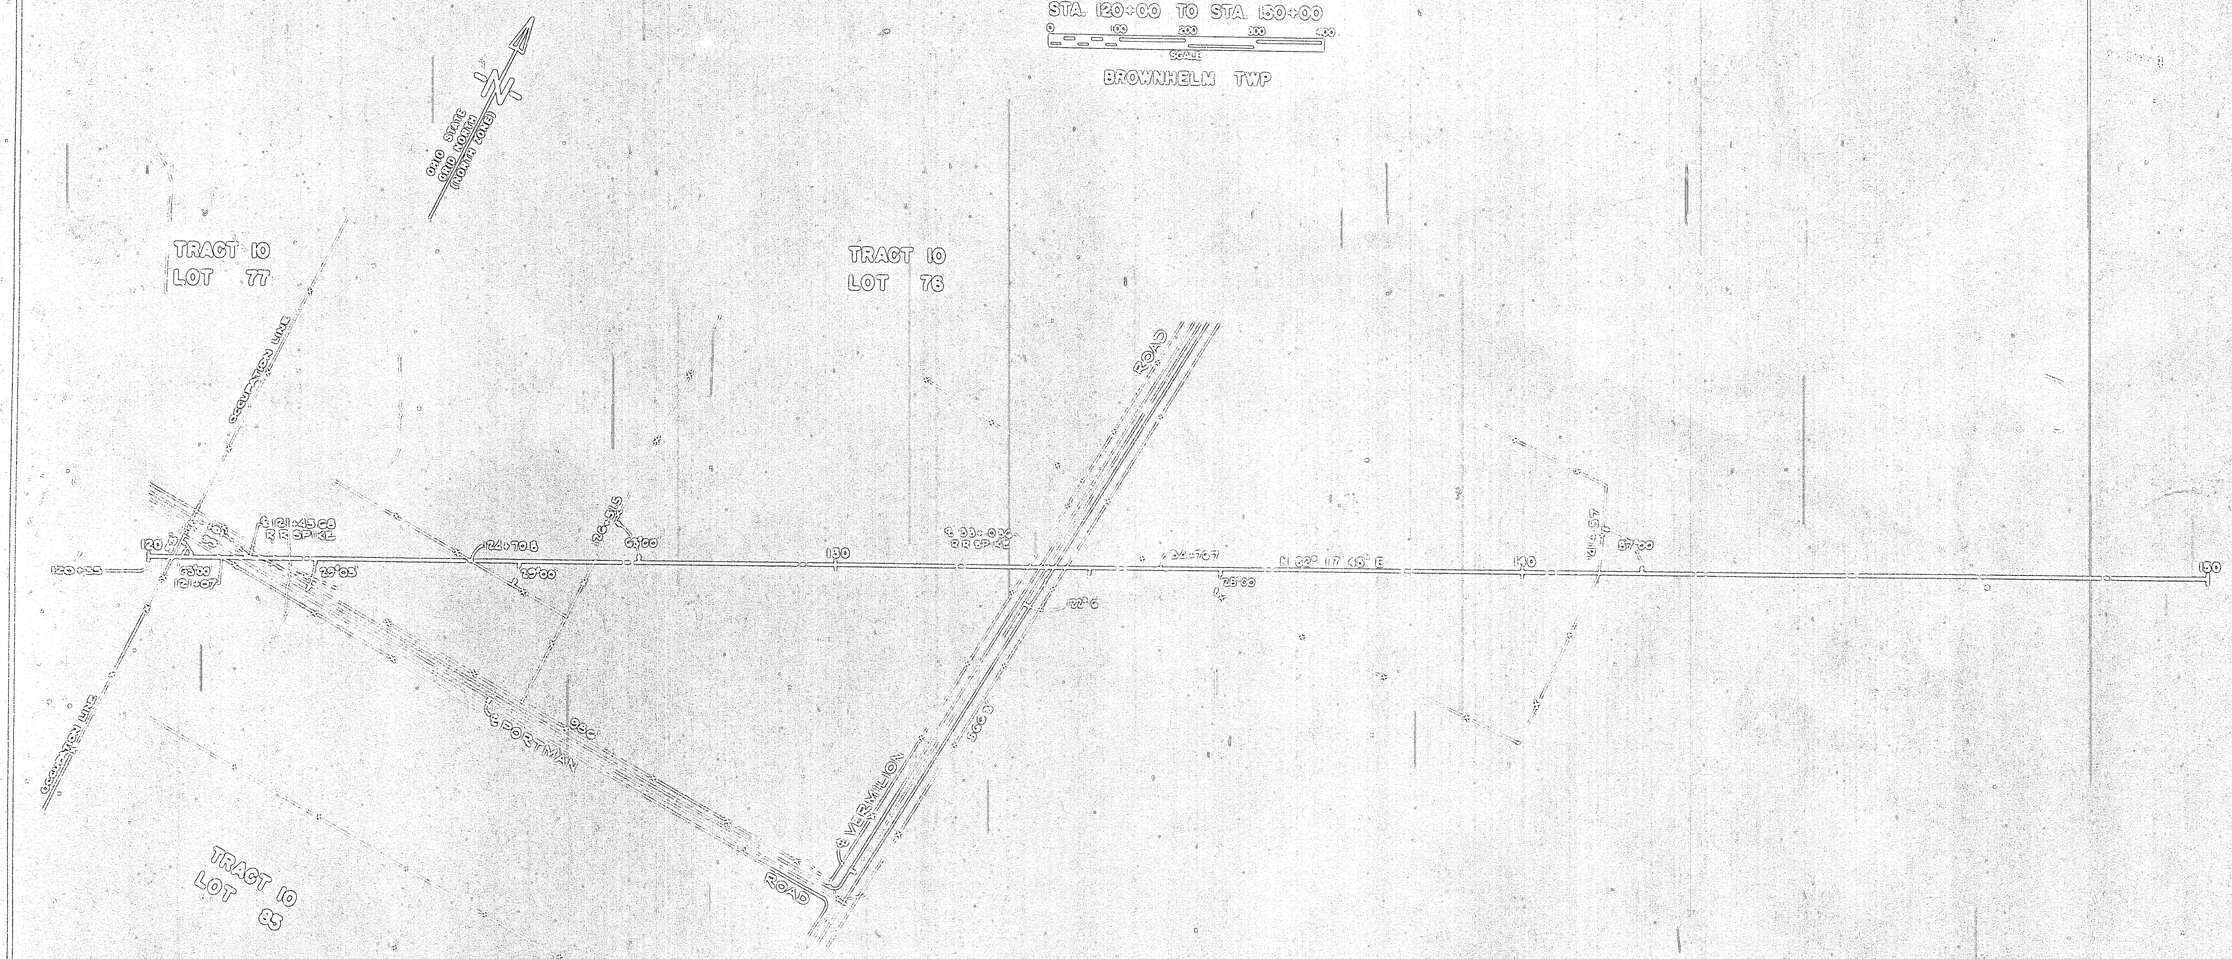

Signed [illegible]
Date [illegible] Registered Surveyor No 2798

Approved Ohio Turnpike Commission
Date [illegible] Chief Engineer

Furnished to County Recorder by: Director of Highways
State of Ohio

CHARLES E. DE LEUW
CONTRACTING ENGINEER
DESIGN SECTION D-8

http://www.adobepdf.com
Created by TIFF To PDF trial version, to remove this mark, please register this software.