VOL 15 Pg 54/636

VOL 15 Pg 54/636

PLAT OF HIGHWAY CENTER LINE SURVEY

OHIO TURNPIKE COMMISSION
OHIO TURNPIKE PROJECT NO. 1
LORAIN COUNTY
STA. 150+00 TO STA. 180+00

SCALE 100 200 300 400

BROWNHELM TWP

Received Oct. 23, 1952 at 10:35 A.M.
Recorded Oct. 23, 1952
Plat Book No. 15 Page 54
Signed Lyman B. Marshall
Fee 4.50

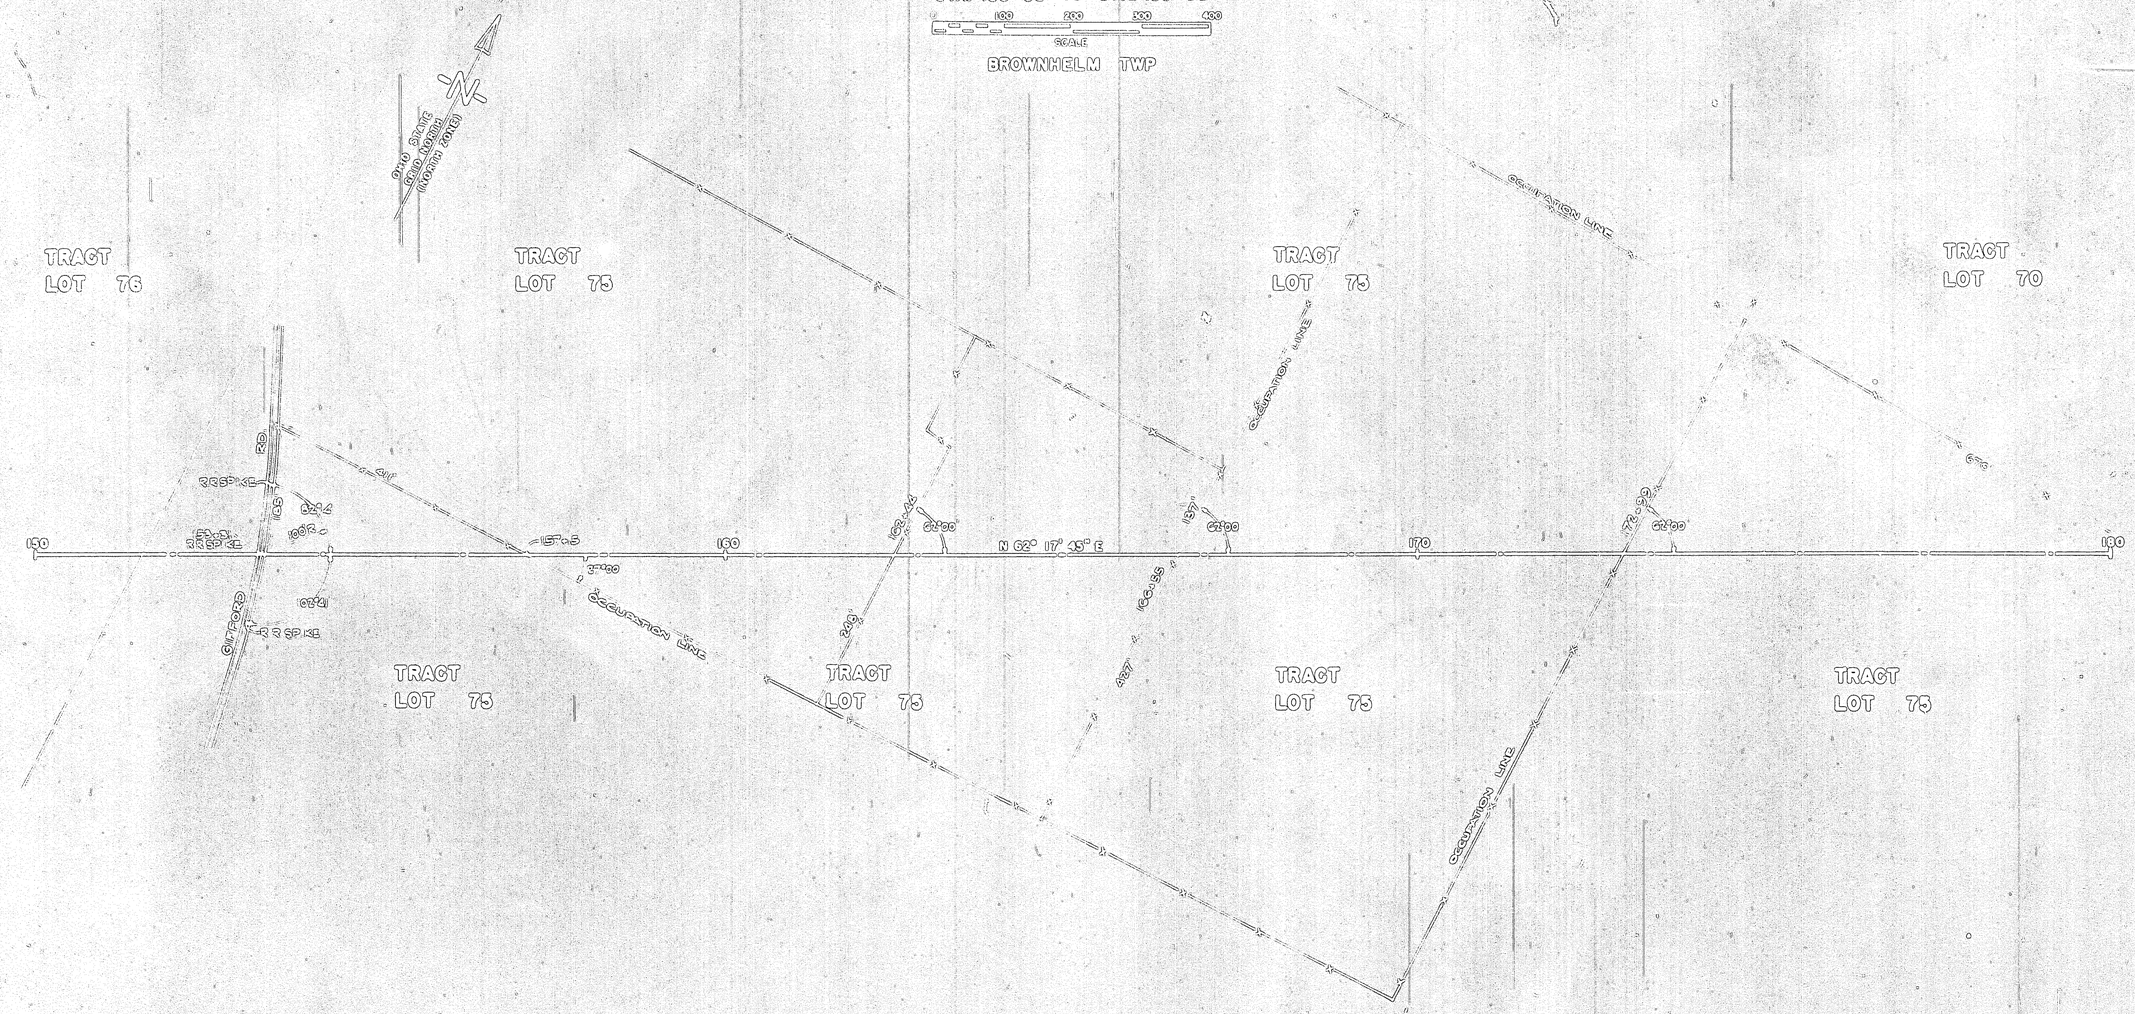

Signed Albert B. Marshall
Date Oct. 7, 1952 Registered Surveyor No 2798

Approved Ohio Turnpike Commission
Date 10/15/52 Chief Engineer

Furnished to County Recorder by: Director of Highways
State of Ohio

CHARLES E. DE LEUW
CONTRACTING ENGINEER
DESIGN SECTION D-8

http://www.adobepdf.com
Created by TIFF To PDF trial version, to remove this mark, please register this software.