VOL 15 Pg 56 (637)

VOL 15 Pg 56 (637)

PLAT OF HIGHWAY CENTER LINE SURVEY

OHIO TURNPIKE COMMISSION
OHIO TURNPIKE PROJECT NO. 1
LORAIN COUNTY
STA. 330+00 TO STA. 360+00

0 100 200 300 400
SCALE

AMHERST TWP

Rec'd 12-23-65 10:30 A.M.
Recorded 12-23-65 56
Plat Book 15 Page 56
Surveys Roll 15 Instrument
Fee Free

441986

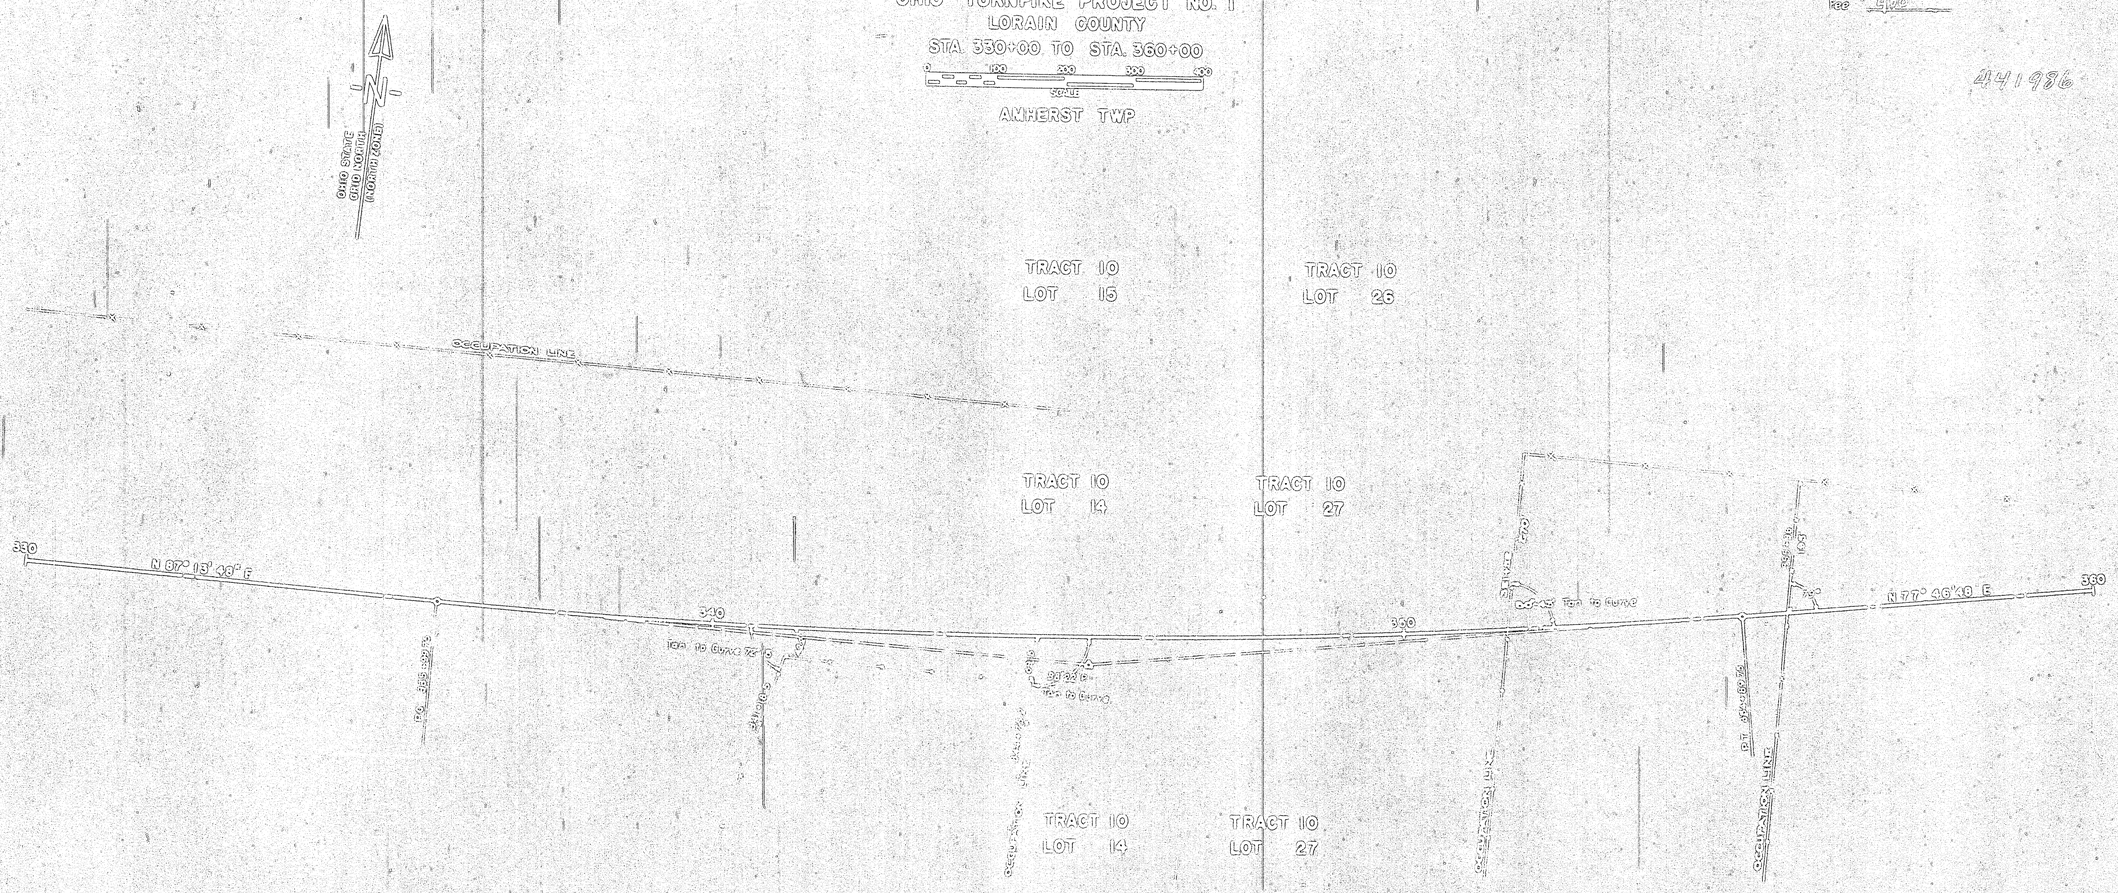
OHIO STATE
OHIO NORTH
(NORTH ZONE)
N
TRACT 10
LOT 15
TRACT 10
LOT 26
OCCUPATION LINE
TRACT 10
LOT 14
TRACT 10
LOT 27
350
N 87° 13' 48" E
340
330
320
N 77° 46' 10" E
Curve to Curve
Curve to Curve
Curve to Curve