VOL. 15 Pg 58(637)

VOL. 15 Pg 58(637)

PLAT OF HIGHWAY CENTER LINE SURVEY

OHIO TURNPIKE COMMISSION
OHIO TURNPIKE PROJECT NO. 1
LORAIN COUNTY
STA. 570+00 TO STA. 600+00

SCALE: 0 100 200 300 400

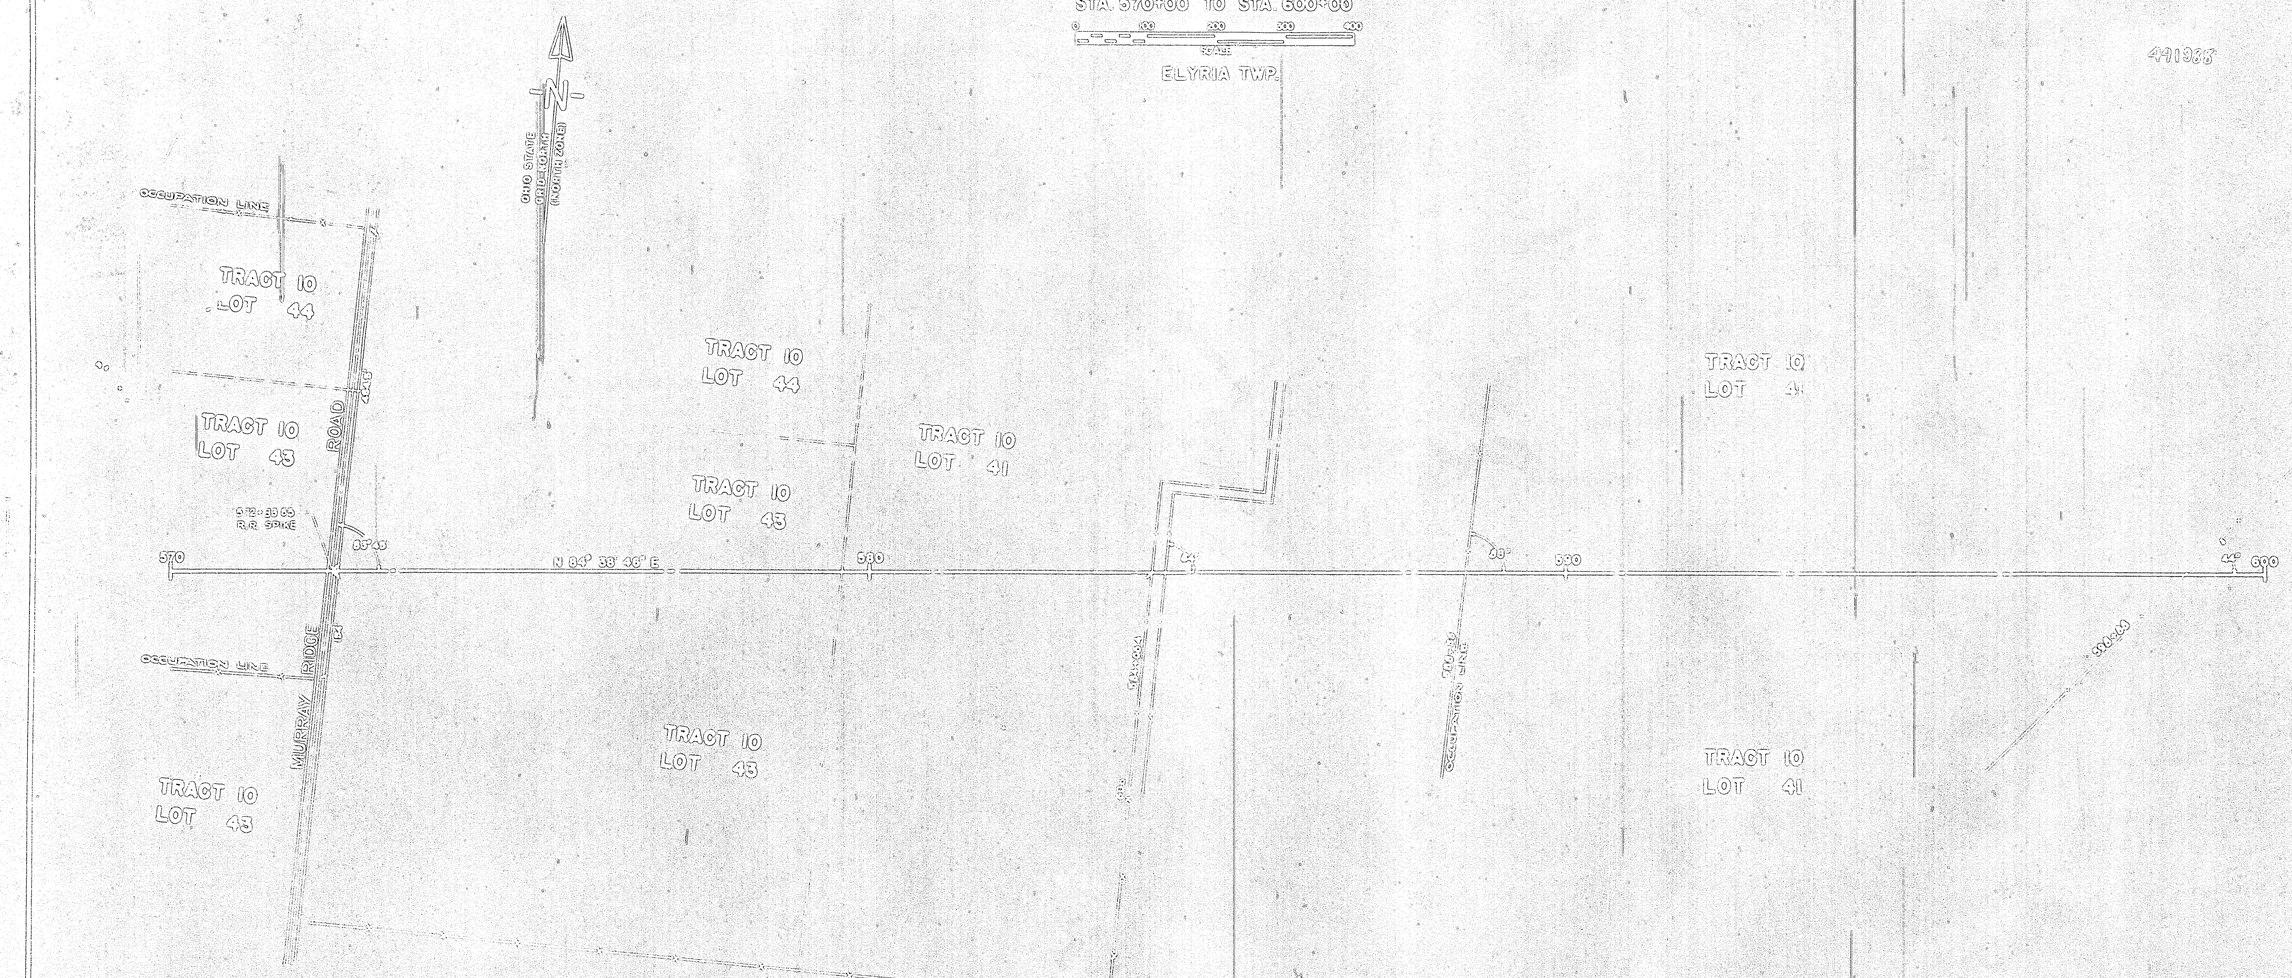

Signed _____
Date _____ Registered Surveyor No 2790

Approved Ohio Turnpike Commission
Date _____ Chief Engineer

Furnished to County Recorder by: _____
Director of Highways
State of Ohio

CHARLES E. DE LEUW
CONTRACTING ENGINEER
DESIGN SECTION D-8

Recorded _____
Recorded _____
Plat Book No. _____
Signed _____
Fee _____

http://www.adobe.com
Created by TIFF To PDF trial version, to remove this mark, please register this software.