VOL. 15 PG 60/638

VOL. 15 PG 60(638)

PLAT OF HIGHWAY CENTER LINE SURVEY

OHIO TURNPIKE COMMISSION
OHIO TURNPIKE PROJECT NO. 1
LORAIN COUNTY
STA. 510+00 TO STA. 540+00

SCALE 0 100 200 300 400

AMHERST TWP. — ELYRIA TWP.

Received [illegible] 19, 1957 at 10:20 A.M.
Recorded [illegible] 19, 1957 at 10:20 A.M.
Plat Book No. 15 Page 60
Signed [illegible]
Fee [illegible]

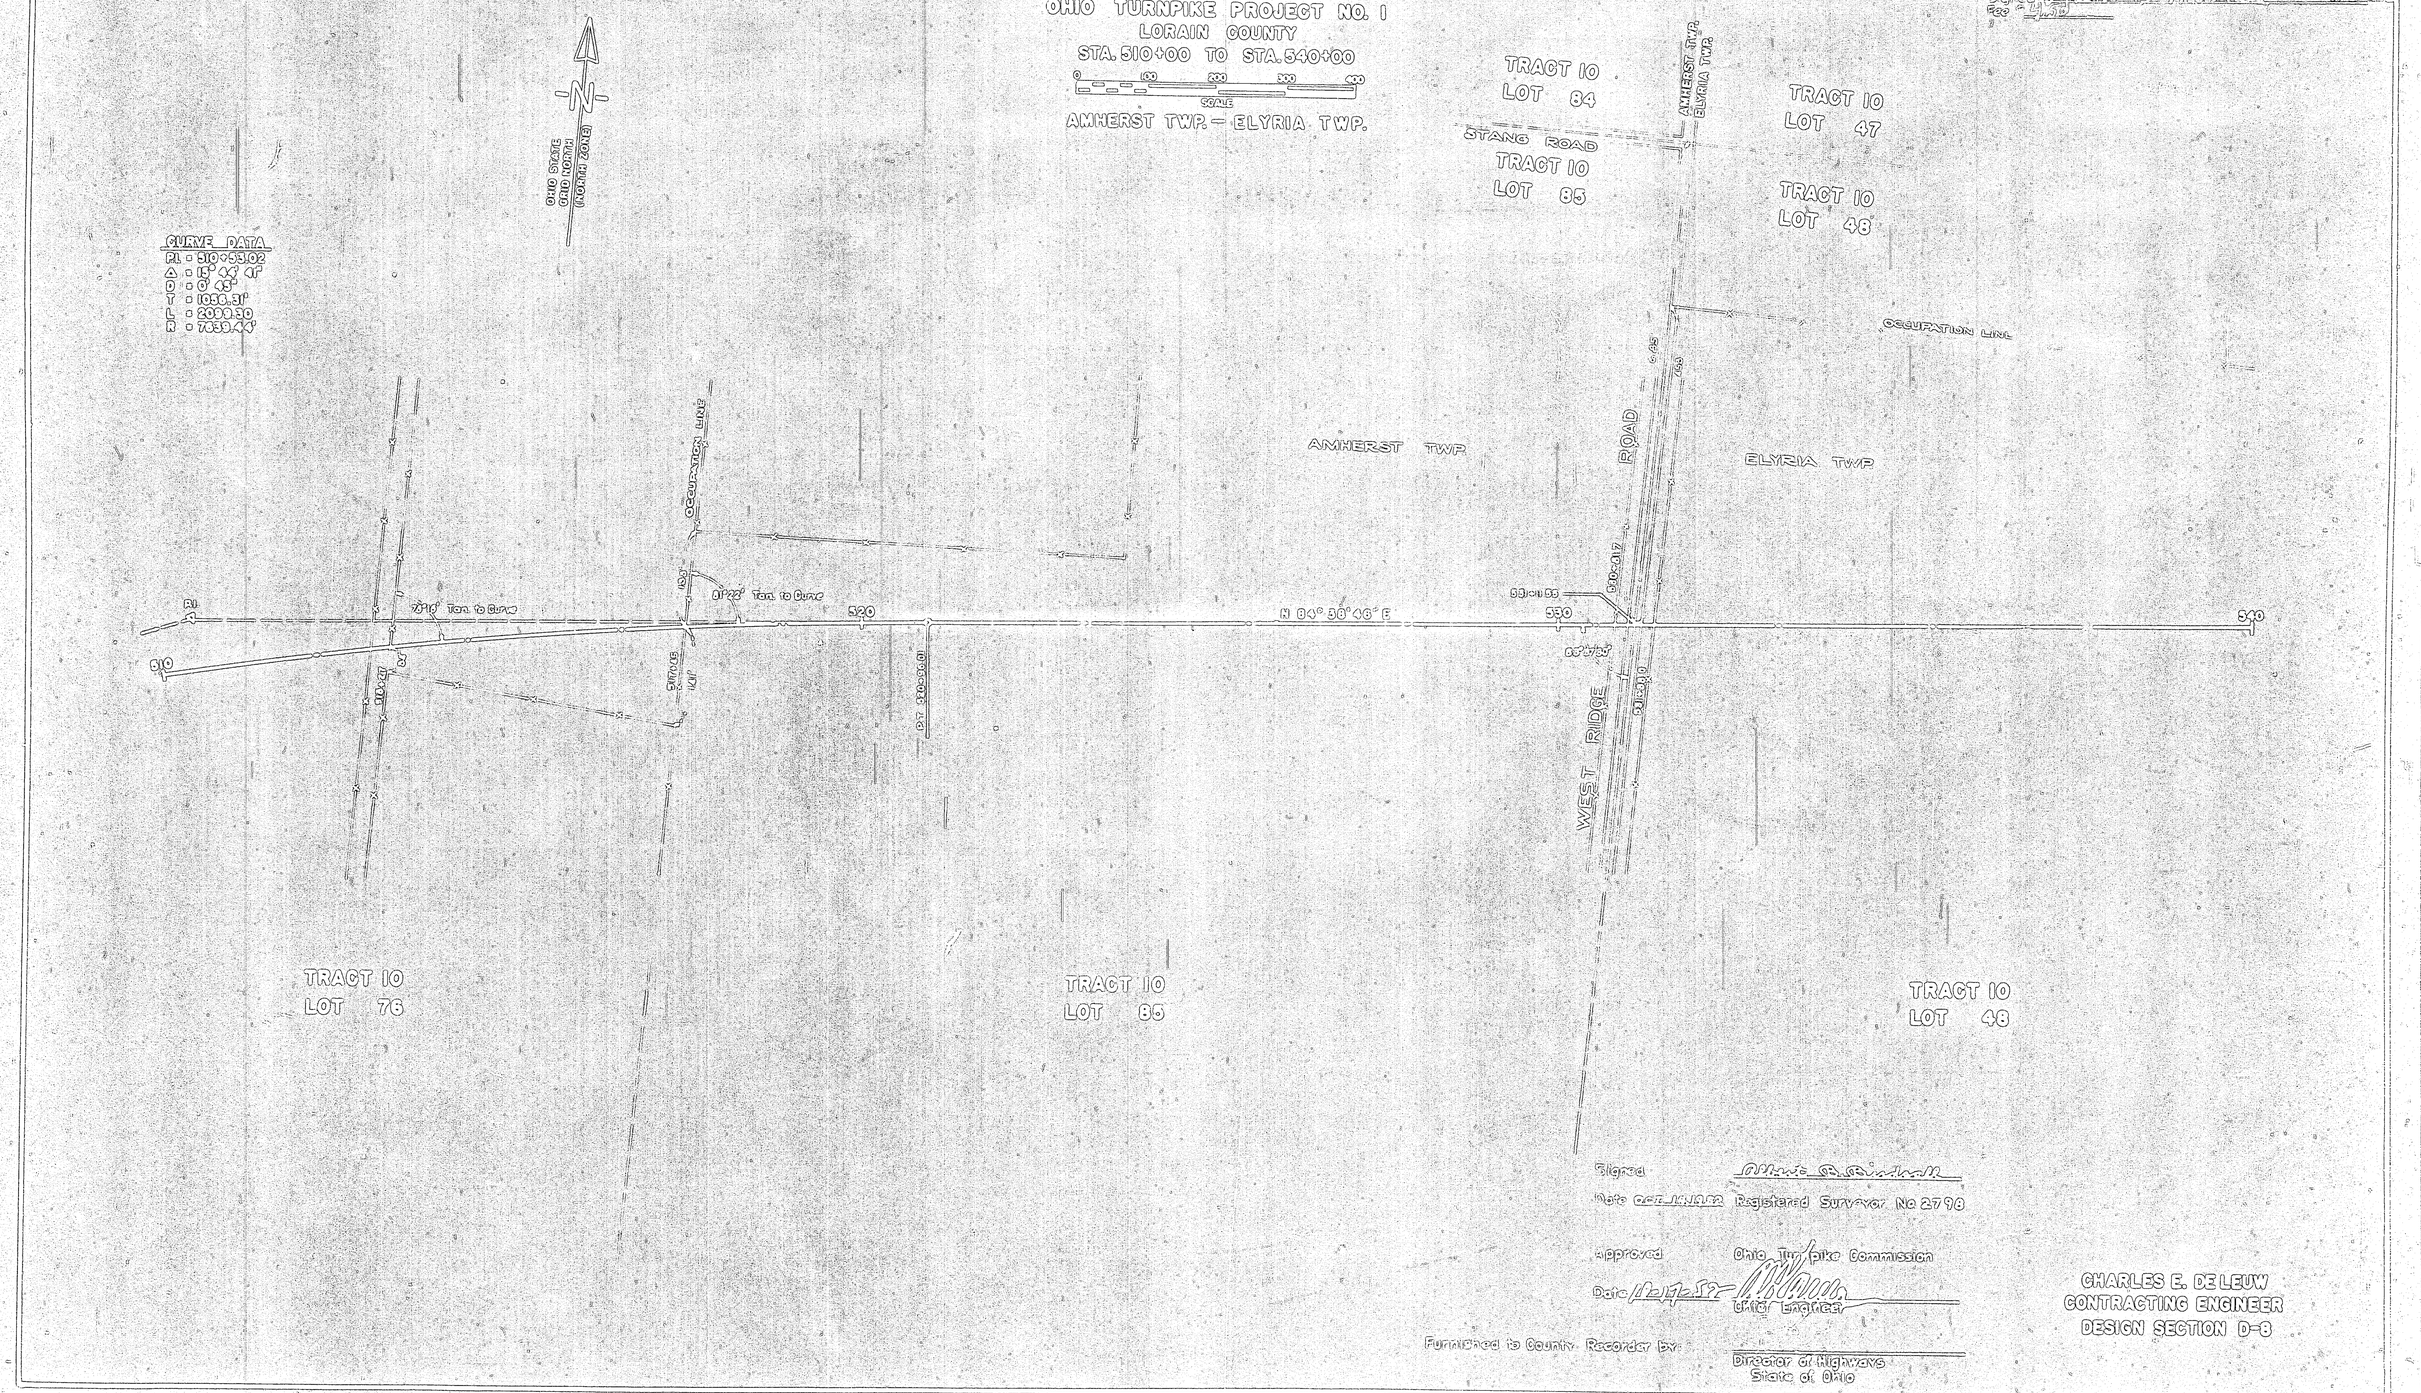

Signed [illegible]
Date [illegible] Registered Surveyor No. 2798

Approved Ohio Turnpike Commission
Date [illegible] Chief Engineer

Furnished to County Recorder by: Director of Highways
State of Ohio

CHARLES E. DE LEUW
CONTRACTING ENGINEER
DESIGN SECTION D-8

http://www.adobe.com
Created by TIFF To PDF trial version, to remove this mark, please register this software.