VOL 15 Pg 61 (638)

VOL 15 Pg 61 (638)

PLAT OF HIGHWAY CENTER LINE SURVEY

OHIO TURNPIKE COMMISSION
OHIO TURNPIKE PROJECT NO. 1
LORAIN COUNTY
STA. 481+00 AHD. TO STA. 510+00

0 100 200 300 400
SCALE

AMHERST TWP.

Received for Record ... at 10:41 A.M.
Recorded ...
Plat Book No 15 Page 61
Signed ...
Fee ...

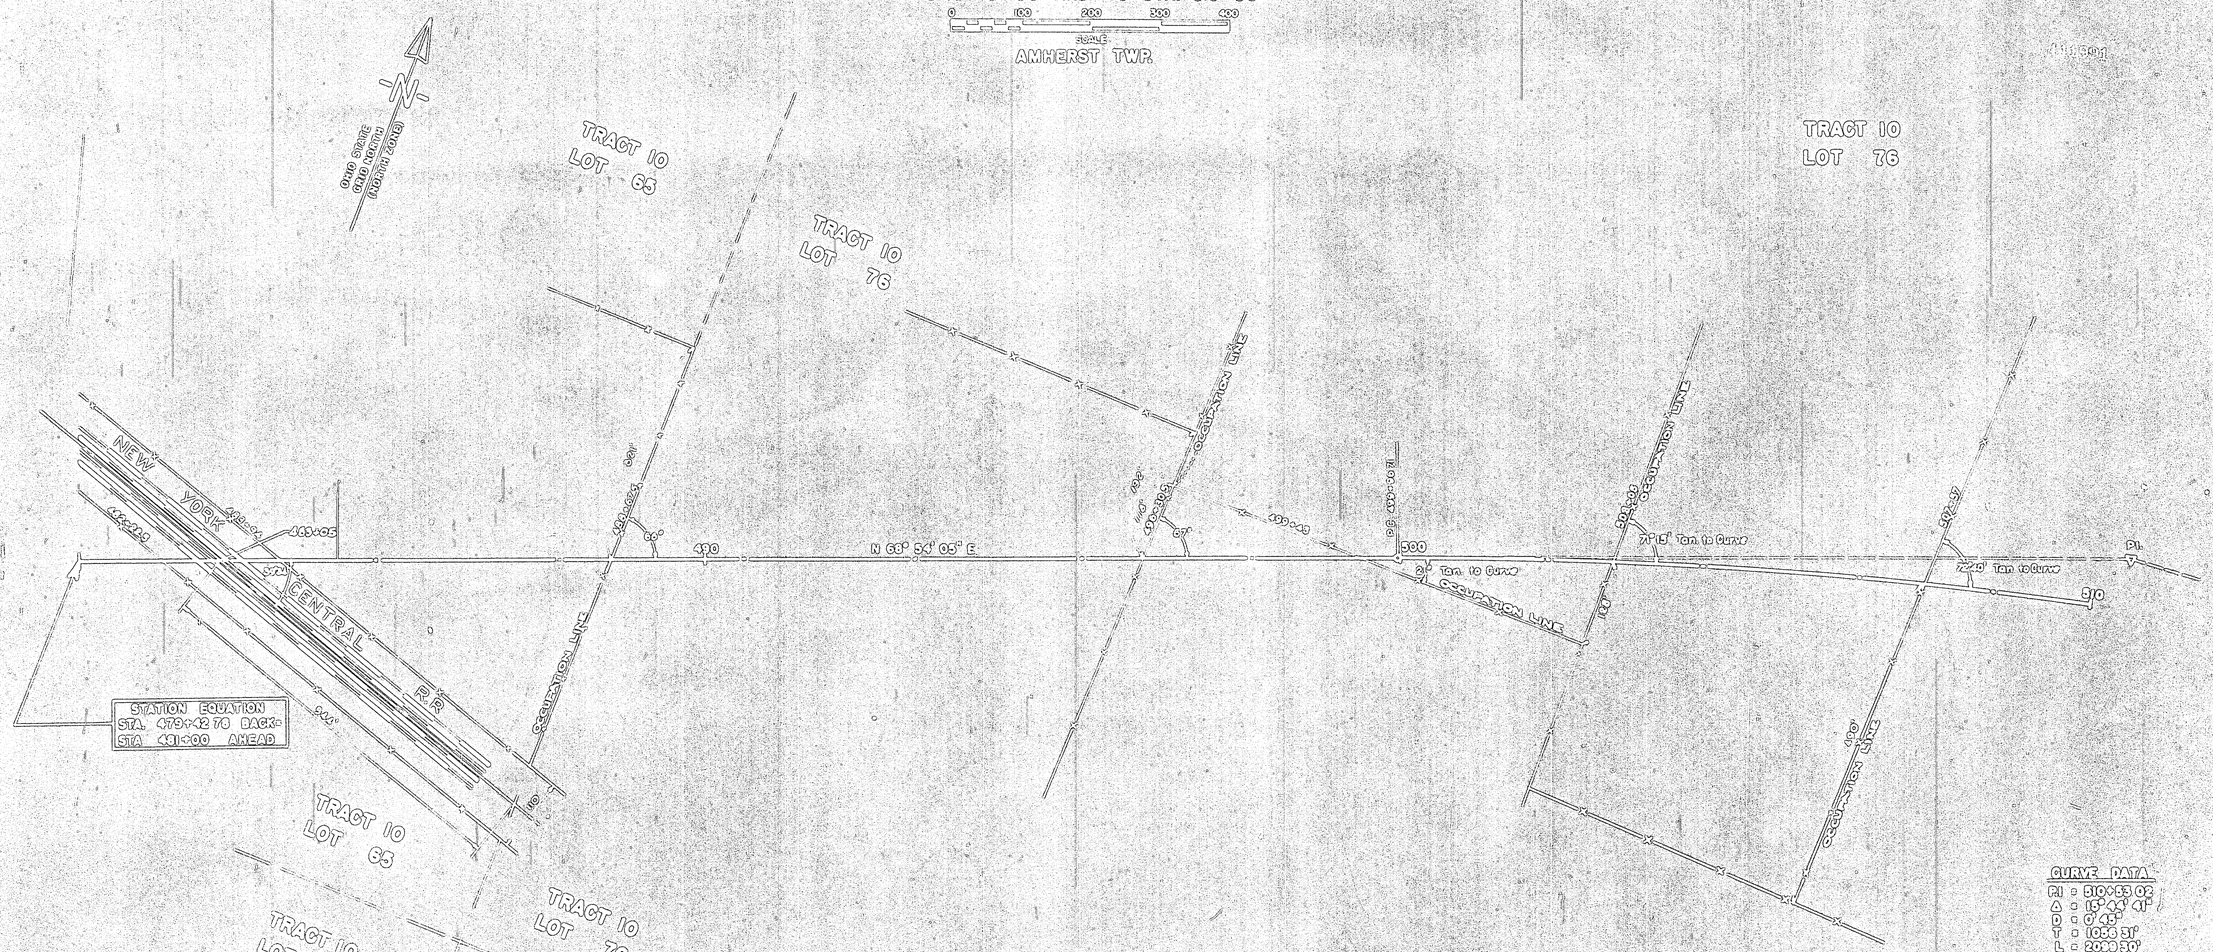

Signed ...
Date ... Registered Surveyor No 2718

Approved Ohio Turnpike Commission
Date ... Chief Engineer

Furnished to County Recorder by ...
Director of Highways
State of Ohio

CHARLES E. DE LEUW
CONTRACTING ENGINEER
DESIGN SECTION D-8

http://www.adobe.com
Created by TIFF To PDF trial version, to remove this mark, please register this software.