VOL 15 Pg 62 (638)

VOL 15 Pg 62 (638)

PLAT OF HIGHWAY CENTER LINE SURVEY

OHIO TURNPIKE COMMISSION
OHIO TURNPIKE PROJECT NO. 1
LORAIN COUNTY
STA. 450+00 TO STA. 481+00 AHD.

SCALE

AMHERST TWP.

Received Oct. 23 1952 at 10:42 A.M.
Recorded Oct 23 1952
Plat Book No 15 Page 62
Lorain Co. Robert B. Mitchell
Fee 450

34-1992

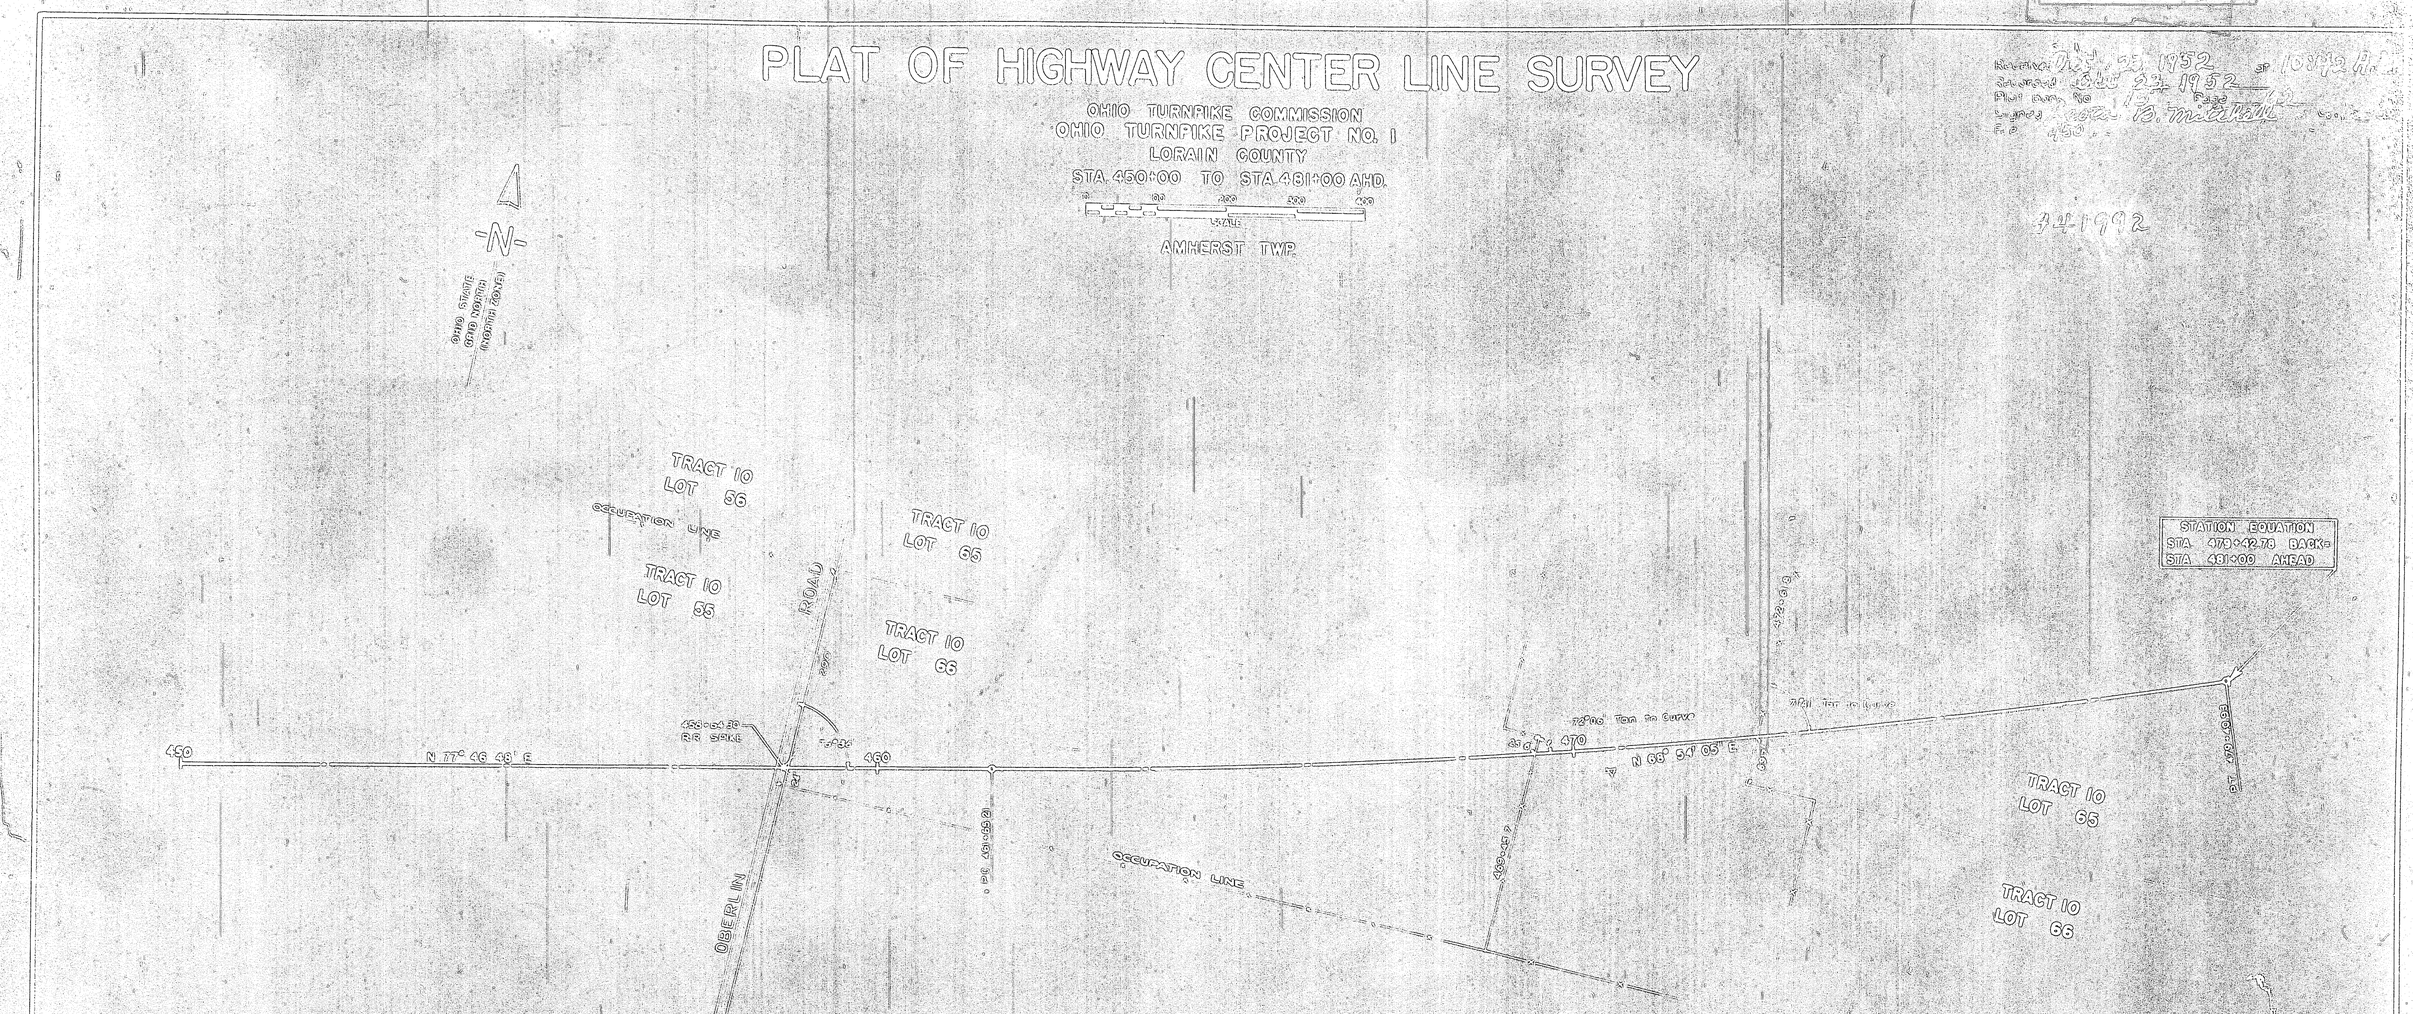

CURVE DATA
PI = 470+54.88
Δ = 8°52'45"
D = 0°30'
T = 939.67'
L = 1775.72'
R = 11459.16'

Signed Albert G. Birdsall

Date OCT. 14, 1952 Registered Surveyor No. 2798

Approved Ohio Turnpike Commission

Date 10-17-52 Chief Engineer

Furnished to County Recorder by Director of Highways State of Ohio

CHARLES E. DE LEUW
CONTRACTING ENGINEER
DESIGN SECTION D-8

http://www.adobe.com
Created by TIFF To PDF trial version, to remove this mark, please register this software.