VOL 15 Pg 63 (638)

VOL 15 Pg 63 (638)

PLAT OF HIGHWAY CENTER LINE SURVEY

OHIO TURNPIKE COMMISSION
OHIO TURNPIKE PROJECT NO. 1
LORAIN COUNTY
STA. 420+00 TO STA. 460+00

SCALE

AMHERST TWP.

Received Oct. 23, 1952 at 10:43 A.M.
Recorded Nov. 1, 1952
Plat Book No. 15 Page 63
Signed [illegible]
Fee 4.50

441993

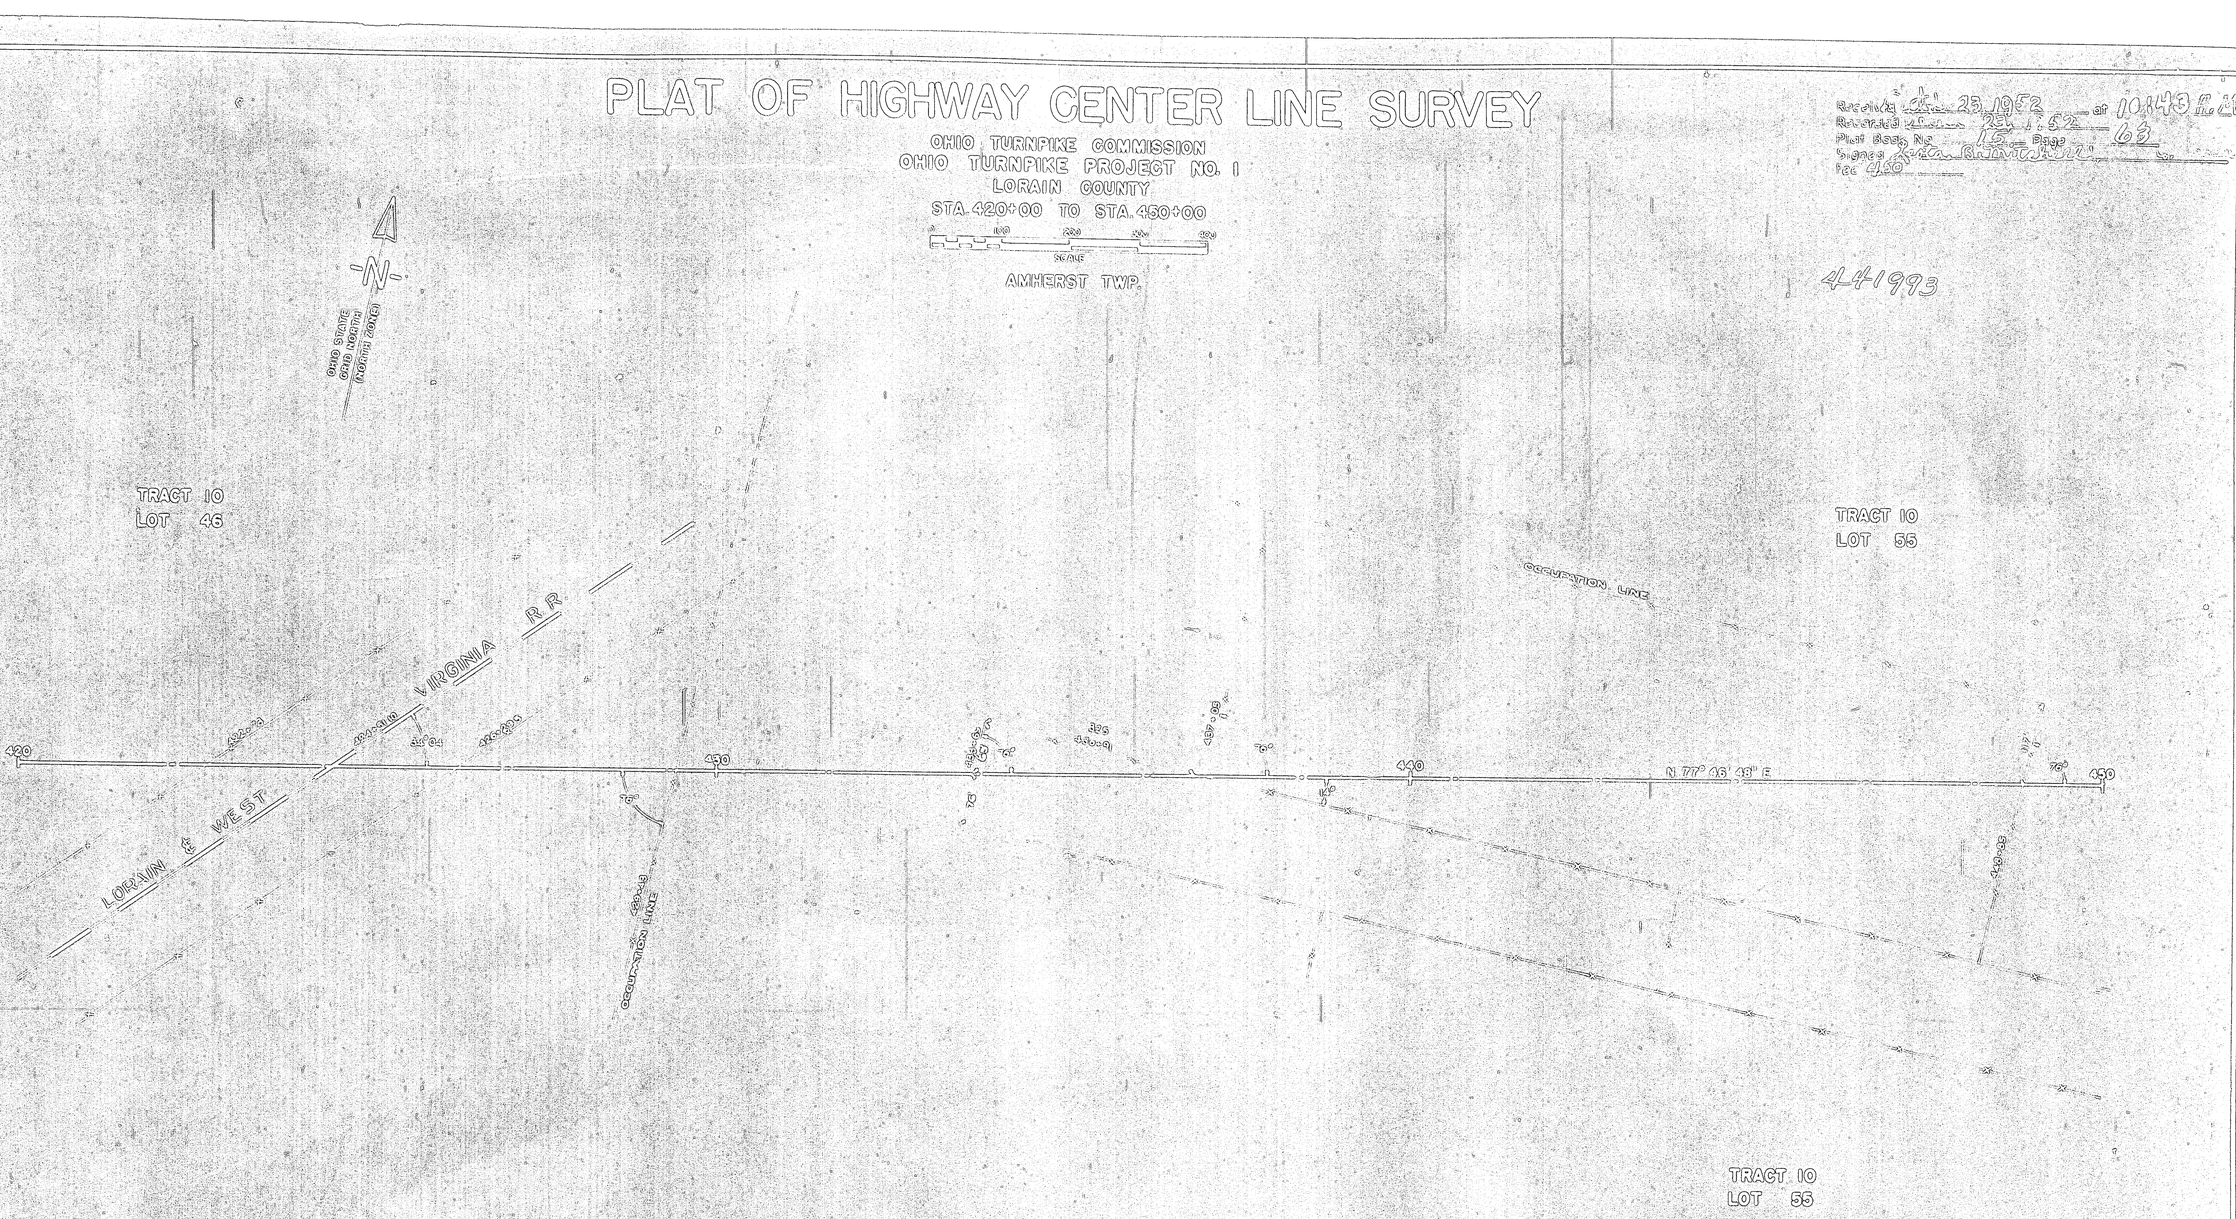

Signed [illegible]

Date OCT. 14, 1952 Registered Surveyor No 2790

Approved Ohio Turnpike Commission

Date 11-17-52 Chief Engineer

Furnished to County Recorder by: Director of Highways State of Ohio

CHARLES E. DE LEUW
CONTRACTING ENGINEER
DESIGN SECTION D-8

http://www.adobe.com
Created by TIFF To PDF trial version, to remove this mark, please register this software.