VOL 15 P 65 (639)

VOL 15 P 65 (639)

PLAT OF HIGHWAY CENTER LINE SURVEY

OHIO TURNPIKE COMMISSION
OHIO TURNPIKE PROJECT NO. 1
LORAIN COUNTY
STA. 360+00 TO STA. 390+00

SCALE 0 100 200 300 400

AMHERST TWP.

Received Oct. 23, 1952 at 4:45 P.M.
Recorded Oct 23, 1952 Page 65
Plat Book No. 15
Agnes Kenta Co. Auditor
Fee 4.50

44-1995

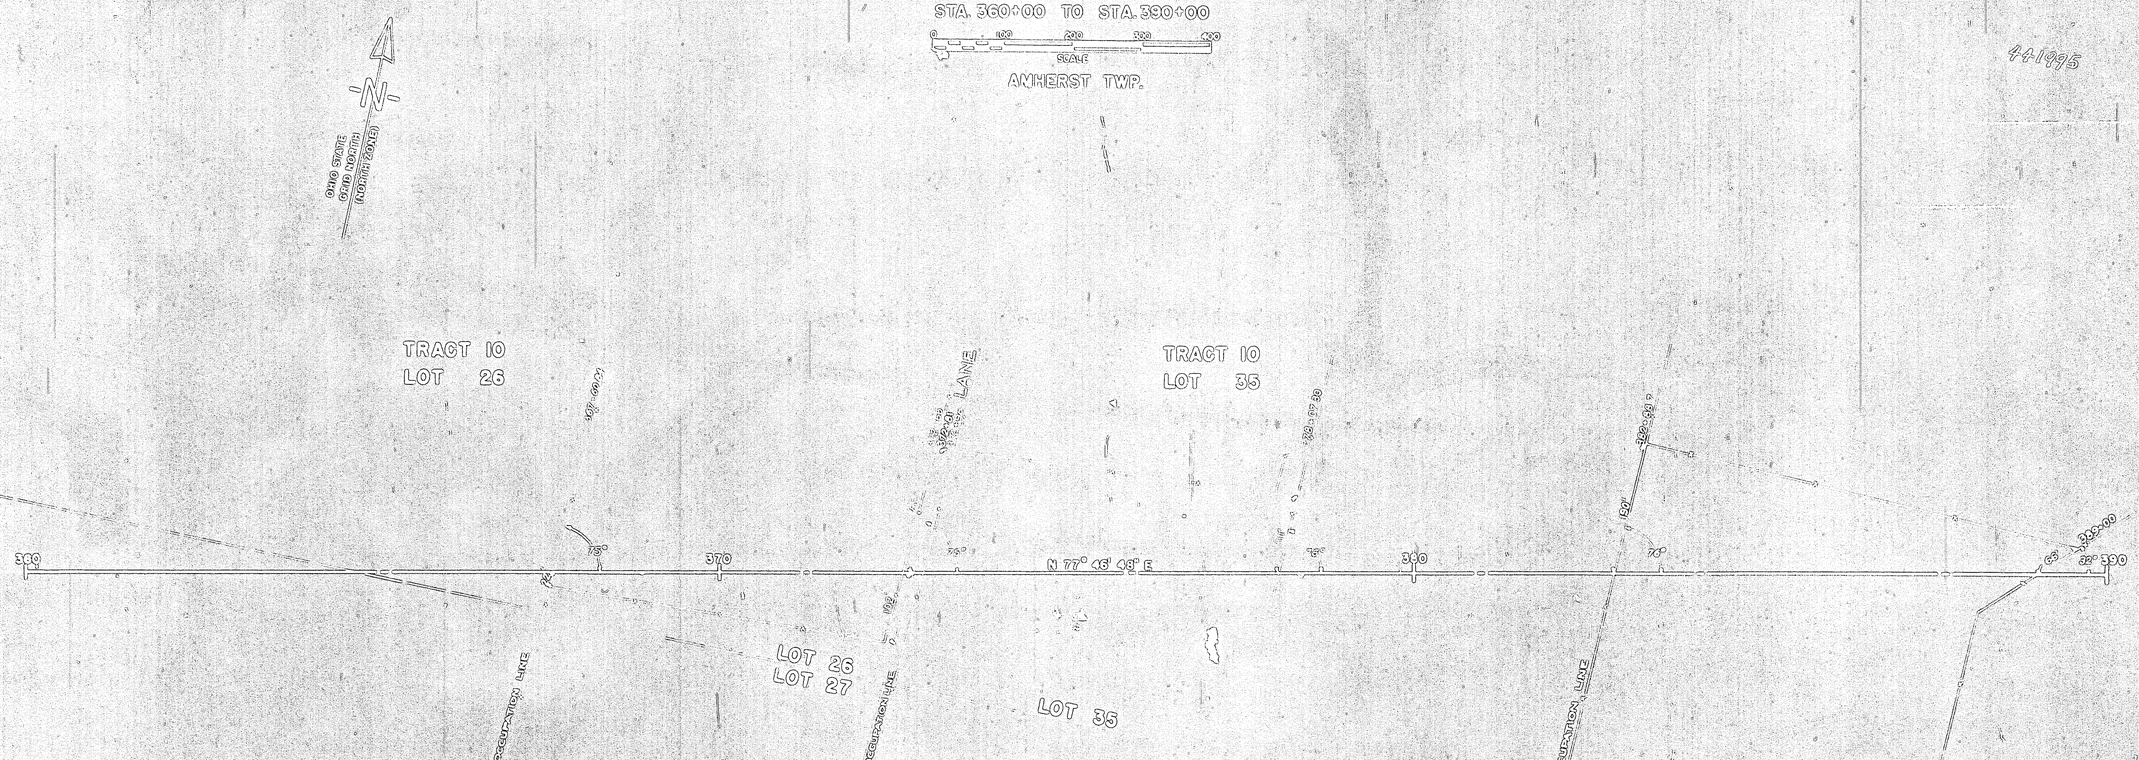

Signed _____

Date Oct. 14, 1952 Registered Surveyor No. 2798

Approved Ohio Turnpike Commission

Date 11-17-52 _____ Chief Engineer

Furnished to County Recorder by: _____ Director of Highways State of Ohio

CHARLES E. DE LEUW
CONTRACTING ENGINEER
DESIGN SECTION D-8

http://www.adobepdf.com
Created by TIFF To PDF trial version, to remove this mark, please register this software.