VOL 15 PG 66(39)

66

I DO HEREBY CERTIFY THAT ON THE 9TH AND 16TH DAYS OF OCTOBER 1897 AND 29TH DAY OF APRIL 1898 I SURVEYED THE LANDS IN THIS PLAT BEING PARTS OF TOWNSHIP LOTS NUMBERS EIGHTY SIX (86) AND EIGHTY SEVEN (87) OF RUSSIA TOWNSHIP WITHIN THE CORPORATION LIMITS OF OBERLIN. SAID SURVEY WAS MADE FOR AND UPON THE REQUEST OF HENRY C. KING, OWNER OF LAND IN SAID LOT NUMBER EIGHTY SEVEN (87) AND OF CHARITY G. CARPENTER OWNER OF SAID LAND IN LOT NUMBER EIGHTY SIX. THE LOT LINE BETWEEN THE TOWNSHIP LOTS IS THE CENTER OF KING STREET AS SHOWN IN THIS PLAT, SAID STREET IS SIXTY (60) FEET IN WIDTH AT THE INTERSECTION OF CENTER OF COLLEGE STREET WITH THAT OF ORCHARD STREET A MONUMENT WAS FOUND: EIGHT HUNDRED AND EIGHTY (880) FEET WEST AND ONE THOUSAND AND TWENTY (1020) FEET SOUTH THERE IS AN IRON PIN. THE LOTS OF THIS SUBDIVISION ARE IN TOWNSHIP LOT NUMBER EIGHTY SEVEN (87) AND ARE NUMBERED CONSECUTIVELY FROM NUMBER ONE (I) TO NUMBER 18 INCLUSIVE. THE SCALE FOR THIS PLAT IS ONE (1) INCH TO SIXTY (60) FEET.
IN TESTIMONY WHEREOF WITNESS MY HAND THIS 3RD DAY OF MAY 1898.
W.M. KENNEDY SURVEYOR.

THE STATE OF OHIO } KNOW ALL MEN BY THESE PRESENTS THAT WE HENRY C. KING AND
LORAIN CO. } CHARITY G. CARPENTER OWNERS OF LANDS SHOWN IN THIS PLAT
VILLAGE OF OBERLIN SS } DO HEREBY ACKNOWLEDGE SIGNING OF THIS PLAT TO BE OUR FREE AND VOLUNTARY ACT AND DEED AND WE DO HEREBY DEDICATE THE STREET SHOWN THERIN TO PUBLIC USE FOREVER AND DO ALSO DEDICATE THE RIGHT OF WAY TO THE SEWER SHOWN THEREINTO SAID VILLAGE FOREVER. IN TESTIMONY WHEREOF WE HAVE HEREUNTO SET OUR HANDS THIS 4TH DAY OF MAY 1898.
HERY C. KING. CHARITY G. CARPENTER.

STATE OF OHIO } BEFORE ME A NOTARY IN AND FOR SAID COUNTY PERSONALLY
LORAIN CO. SS } APPEARED THE ABOVE NAMED HENRY C. KING AND CHARITY G. CARPENTER WHO SEVERALLY ACKNOWLEDGED THE MAKING AND SIGNING OF THIS PLAT TO BE THEIR FREE ACT AND DEED FOR THE USES AND PURPOSES SHOWN THEREON. IN TESTIMONY WHEREOF I HAVE HEREUNTO SET MY HAND AND OFFICIAL SEAL THIS 4TH DAY OF MAY 1898.
MARTIN V. ROWLEY NOTARY PUBLIC
SEAL

TO THE RECORDER OF LORAIN COUNTY OHIO.
IT IS HEREBY CERTIFIED THAT AT A REGULAR MEETING OF THE COUNCIL OF THE VILLAGE OF OBERLIN OHIO HELD ON THE 25TH DAY OF MAY 1898 THE CERTAIN PLAT HEREON WRITTEN AND KNOWN AS KING SUBDIVISION OF RUSSIA TOWNSHIP LOTS NOS. EIGHTY SIX (86) AND EIGHTY SEVEN (87) IN THE VILLAGE OF OBERLIN OHIO WAS DULY APPROVED BY SAID COUNCIL
ALFRED FAUVER MAYOR.
CHAS. SETH BROWN CLERK.
ATTEST. M.G. DICK. JACOB FREDERICK.
C.P. DOOLITTLE. F.N. CARVER
W.L. BIGGS. G.S. PAY.

MEMBERS OF THE COUNCIL OF THE VILLAGE OF OBERLIN OHIO.

RECIEVED JUNE 1ST. 1898 AT 10 A.M.
RECORDED JUNE 4TH 1898 H.J. CAHOON RECORDER

KING'S SUBDIVISION OF RUSSIA TOWNSHIP LOTS:-NUMBERS EIGHTY SIX (86) AND EIGHTY-SEVEN (87)
IN THE VILLAGE OF
OBERLIN, OHIO,

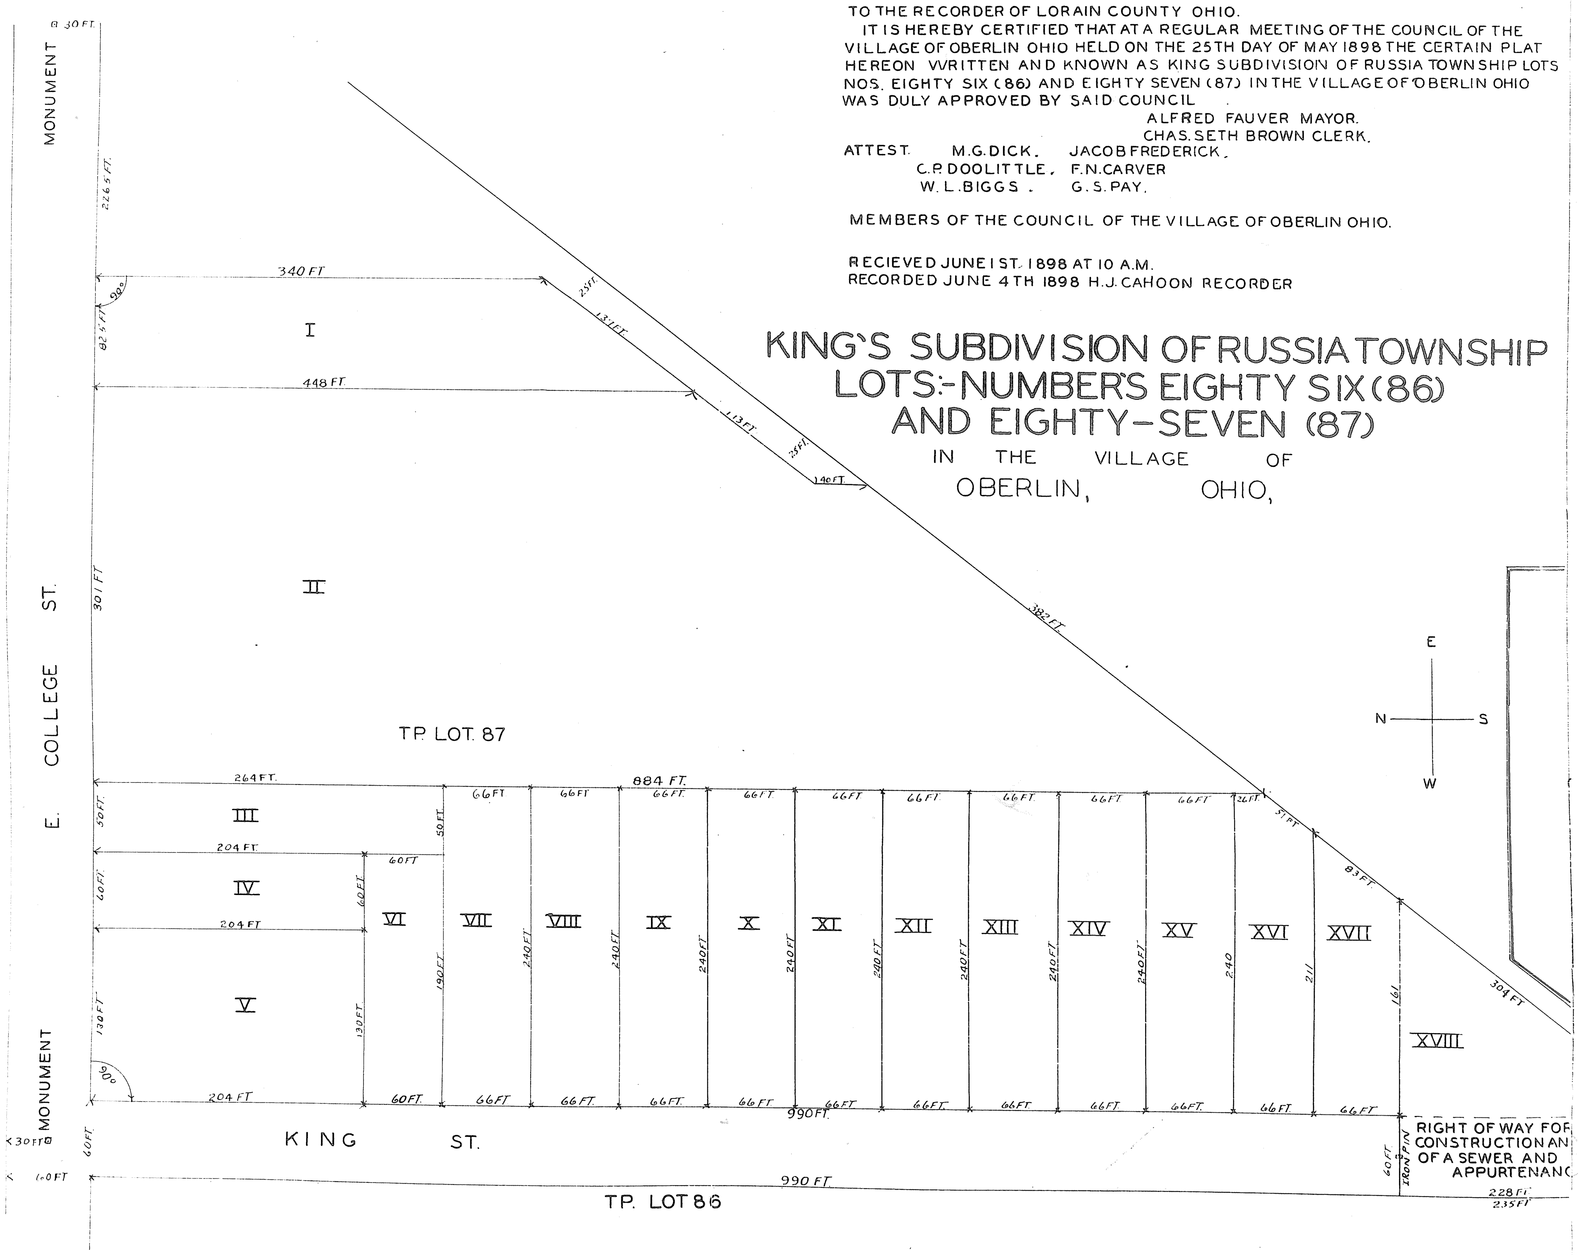

VOL 15 PG 66(39)

http://www.odinpdf.com
Created by TIFF To PDF trial version, to remove this mark, please register this software.