VOL 15 B70 (141)

70

W.S. STREATOR, TR. SUBDIVISION

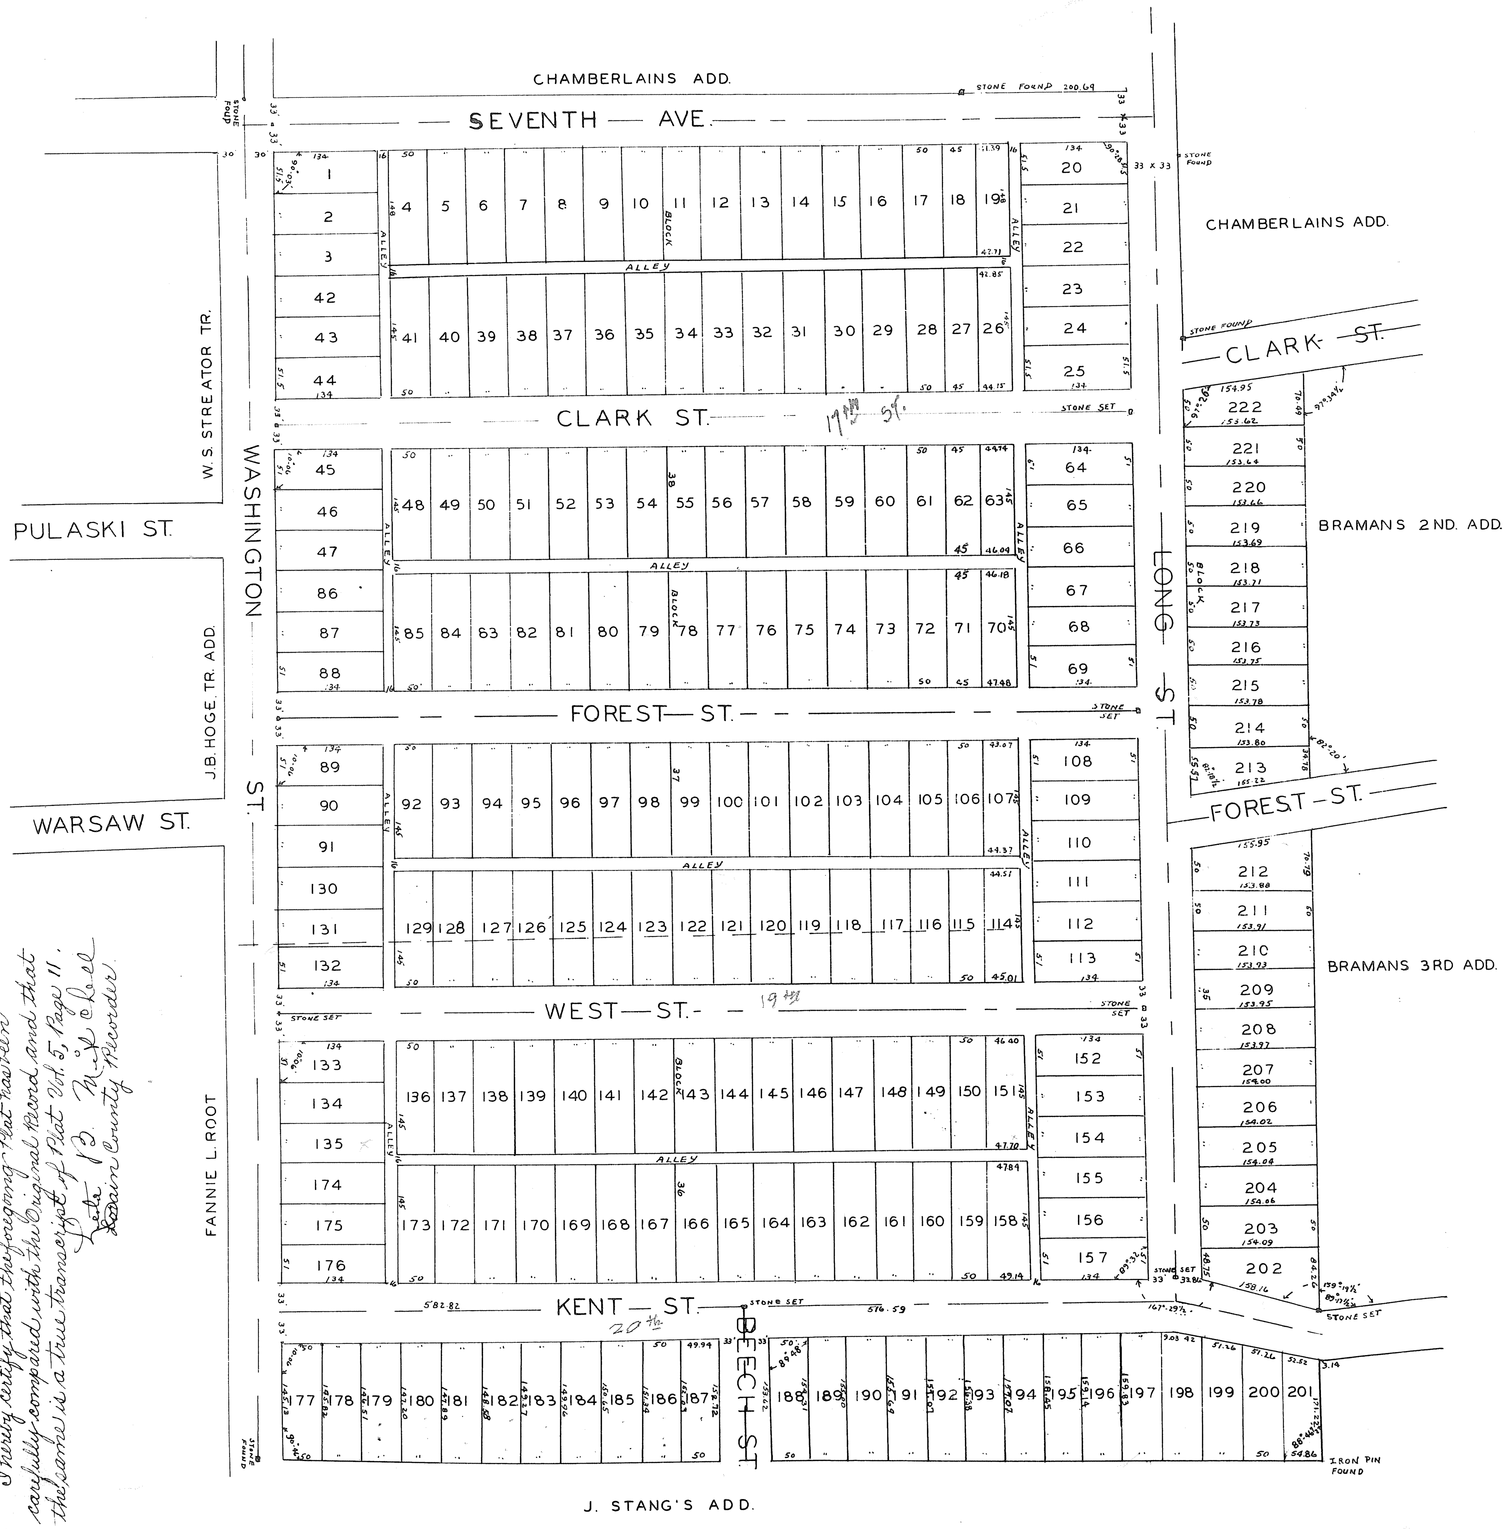

Apr. 1, 1953
I hereby certify that the foregoing plat hereon carefully compared with the Original Record and that the same is a true transcript of Plat Vol. 5, Page 11.
Lake Co. Ind. Recorder
Lake County Recorder

VOL 15 B70 (141)

http://www.pdftopdf.com
Created by TIFF To PDF trial version, to remove this mark, please register this software.

VOL 15 PG 70 (641)

W.S STREATOR TR. SUBDIVISION OF BLOCKS 35-36-37 & 38. OF SELAH CHAMBERLAIN'S TR. ADDITION TO THE VILLAGE OF LORAIN. THIS SUBDIVISION MADE AT THE REQUEST OF W.S. STREATOR CONSISTS OF 50 ACRES OF LAND SITUATED IN LOT 6 TRACT I ORIGINAL SURVEY OF BLACK RIVER TOWNSHIP. IT IS BOUNDED ON THE NORTH BY CLARK ST. & SEVENTH AVENUE AS LAID OUT IN A SUBDIVISION OF PART OF BLOCKS 34, 35, 39 & 40 OF CHAMBERLAIN'S ADDITION AND RECORDED IN VOL. PAGE LORAIN CO. RECORDS OF PLATS. ON THE EAST BY THE EAST LINE OF LOT 6. ON THE SOUTH BY J. STANG'S FIRST & SECOND ADDITIONS ON THE WEST BY WASHINGTON STREET AS ESTABLISHED BY A PLAT RECORDED IN VOL PAGE LORAIN CO. RECORDS OF PLATS. CLARK & WEST STREETS FROM WASHINGTON ST. TO LONG ST, FOREST & KENT STREETS FROM WASHINGTON ST. TO THE EAST LINE OF THE SUB-DIVISION BEECH STREET AND LONG STREET ARE EACH 66 FT. WIDE AND ARE STREETS ESTABLISHED BY ACTION OF THE COMMON PLEAS COURT OF LORAIN COUNTY THE RECORD OF WHICH IS MADE IN VOL. 55 AT PAGE 576 OF COURT RECORDS. THE MAP OF THE STREETS IS RECORDED IN VOL. 5 PAGE 8 LORAIN COUNTY RECORDS OF PLATS. THE ALLEYS SHOWN HEREON ARE 16 FT. WIDE AND ARE TO BE DEDICATED TO PUBLIC USE. STONE MONUMENTS ARE PLACED AT ALL POINTS MARKED "STONE" ON THE MAP. DISTANCES ARE GIVEN IN FEET AND DECIMALS, THEREOF. ALL OF WHICH I CERTIFY TO BE CORRECT

L.A. FAUVER-C.E.-LORAIN O. OCT.-1899

I THE UNDERSIGNED W.S. STREATOR TR. ACCEPT THIS PLAT AND DEDICATE THE ALLEYS SHOWN HEREON TO PUBLIC USE.

W.S. STREATOR TRUSTEE-

STATE OF OHIO } BEFORE ME, A NOTARY PUBLIC IN AND FOR SAID COUNTY PERSONALLY APPEARED THE ABOVE NAMED W.S. STREATER TR. WHO ACKNOWLED-
CUYAHOGA COUNTY SS. } -GED. THAT HE DID SIGN THE FOREGOING INSTRUMENT AND THAT THE SAME IS HIS FREE ACT AND DEED. IN TESTIMONY WHEREOF I HAVE HEREUNTO SET MY HAND AND OFFICIAL SEAL AT CLEVELAND OHIO THIS 15" DAY OF DECEMBER 1899-

J.M. LESSICK NOTARY PUBLIC (SEAL)

STATE OF OHIO } I, G.A. RESEK, CLERK OF THE CITY OF LORAIN OHIO, CERTIFY THAT THIS PLAT WAS ACCEPTED AND APPROVED BY THE COUNCIL OF SAID
LORAIN COUNTY SS. } CITY BY ORDINANCE NO. 530 PASSED ON THE 5TH DAY OF MARCH A.D. 1900. IN WITNESS WHEREOF I HAVE HEREUNTO SUBSCRIBED MY NAME & AFFIXED THE SEAL OF MY OFFICE THIS 21ST DAY OF MARCH A.D. 1900.

G.A. RESEK-CITY CLERK (SEAL)

RECIEVED MARCH 27" 1900 AT 2:25 P.M. RECORDED APRIL 13" 1900 H.J. CAHOON RECORDER

NO. 456126

MAROY ALLOTMENT

O.L. NO. 13 AMHERST TOWNSHIP
LORAIN COUNTY, OHIO.
C.T. BIGGS REG. SURVEYOR
AUGUST 28, 1953 SCALE 1" = 60'

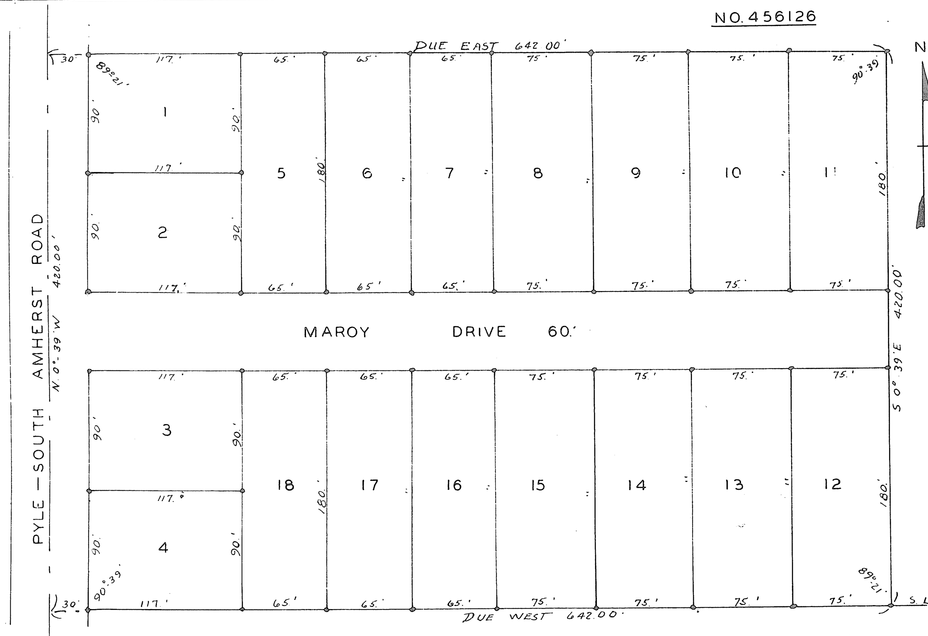

THIS PLAT MADE AT THE REQUEST OF ROY CANDITO AND MARY CANDITO EMBRACES 6.19 ACRES OF LAND IN ORIGINAL LOT 13 AMHERST TOWNSHIP, LORAIN COUNTY, OHIO. MONUMENTS FOUND ARE SO MARKED. MEASUREMENTS ARE IN FEET AND DECIMALS THEREOF.

I CERTIFY THE ABOVE TO BE CORRECT. (•) INDICATES IRON PIPE SET.

C.T. BIGGS
ELYRIA, OHIO AUG. 28, 1953 REGISTERED SURVEYOR (SEAL SURVEYOR)

THE UNDERSIGNED OWNERS OF THE LAND EMBRACED IN THIS PLAT HEREBY ACCEPT THIS PLAT OF SAME AND DEDICATE MAROY DRIVE TO PUBLIC USE.

5.26 AC. { MARY CANDITO DATE AUG. 31, 1953.
ROY CANDITO DATE AUG. 31, 1953.

STATE OF OHIO
LORAIN COUNTY S.S. BEFORE ME A NOTARY PUBLIC IN AND FOR SAID COUNTY PERSONALLY APPEARED THE ABOVE NAMED ROY CANDITO AND MARY CANDITO WHO ACKNOWLEDGED THAT THEY DID SIGN THE ABOVE PLAT AND THAT IT WAS THEIR FREE ACT AND DEED. IN TESTIMONY WHEREOF I HEREUNTO SET MY HAND AND AFFIX MY LEGAL SEAL AT AMHERST OHIO. THIS 31 DAY OF AUGUST 1953

D.R. GOLDTHORPE
NOTARY PUBLIC (NOTARY PUBLIC SEAL)

THE ABOVE PLAT OF MAROY ALLOTMENT WAS DULY APPROVED BY THE COUNTY COMMISSIONERS OF LORAIN COUNTY, OHIO. AT A MEETING OF SAID COMMISSIONERS HELD DATE SEPTEMBER 4, 1953.

COUNTY COMMISSIONERS
O.G. DUNN
J. POWELL JONES

THE UNDERSIGNED OWNERS OF THE LAND EMBRACED IN THIS ALLOTMENT HEREBY ACCEPT THIS PLAT OF SAME AND DEDICATE MAROY DRIVE TO PUBLIC USE.

LOT 15-.31 AC { STEVE G. VILAGI
BETTY VILAGI
LOT 14-.31 AC { WALTER A. CURRIER
MARGARET CURRIER
LOT 12-.31 AC { JAMES NOVINGER
LILLIAN NOVINGER

STATE OF OHIO. LORAIN COUNTY, S.S.
BEFORE ME A NOTARY PUBLIC IN AND FOR SAID COUNTY PERSONALLY APPEARED STEVE G. VILAGI, BETTY VILAGI, WALTER A. CURRIER, MARGARET CURRIER, JAMES NOVINGER AND LILLIAN NOVINGER WHO ACKNOWLEDGED THAT THEY DID SIGN THIS PLAT AND THAT IT WAS THEIR FREE ACT AND DEED. IN TESTIMONY WHEREOF I HEREUNTO SET MY HAND AND AFFIX MY LEGAL SEAL AT AMHERST, OHIO. THIS 1 DAY OF SEPTEMBER

D.R. GOLDTHORPE
NOTARY PUBLIC (NOTARY PUBLIC SEAL)

TRANSFERRED SEPT. 21, 1953 FRANK AYRES COUNTY AUDITOR
RECIEVED FOR RECORD SEPT. 22. 1953 AT 10:10 O'CLOCK (D.S.T.) A.M.
RECORDED SEPT. 22, 1953 IN VOL. 15 LOWER HALF PAGE 70
LEOTA B. MITCHELL LORAIN COUNTY RECORDER FEE $10.50

THIS IS TO CERTIFY THAT THE ABOVE PLAT IS HEREBY APPROVED ON THIS 15 DAY OF SEPTEMBER, 1953 BY THE PLANNING COMMISSION OF THE VILLAGE OF SOUTH AMHERST, OHIO.

BENNEY LUPE
SECRETARY

VOL 15 PG 70 (641)

http://www.odinpdf.com
Created by TIFF To PDF trial version, to remove this mark, please register this software.