VOL 15 PG 71 (641)

RIDGELAND HEIGHTS SUBDIVISI
AMHERST TOWNSHIP
LORAIN COUNTY OHIO
SCALE 1"=60' FEB. 1953

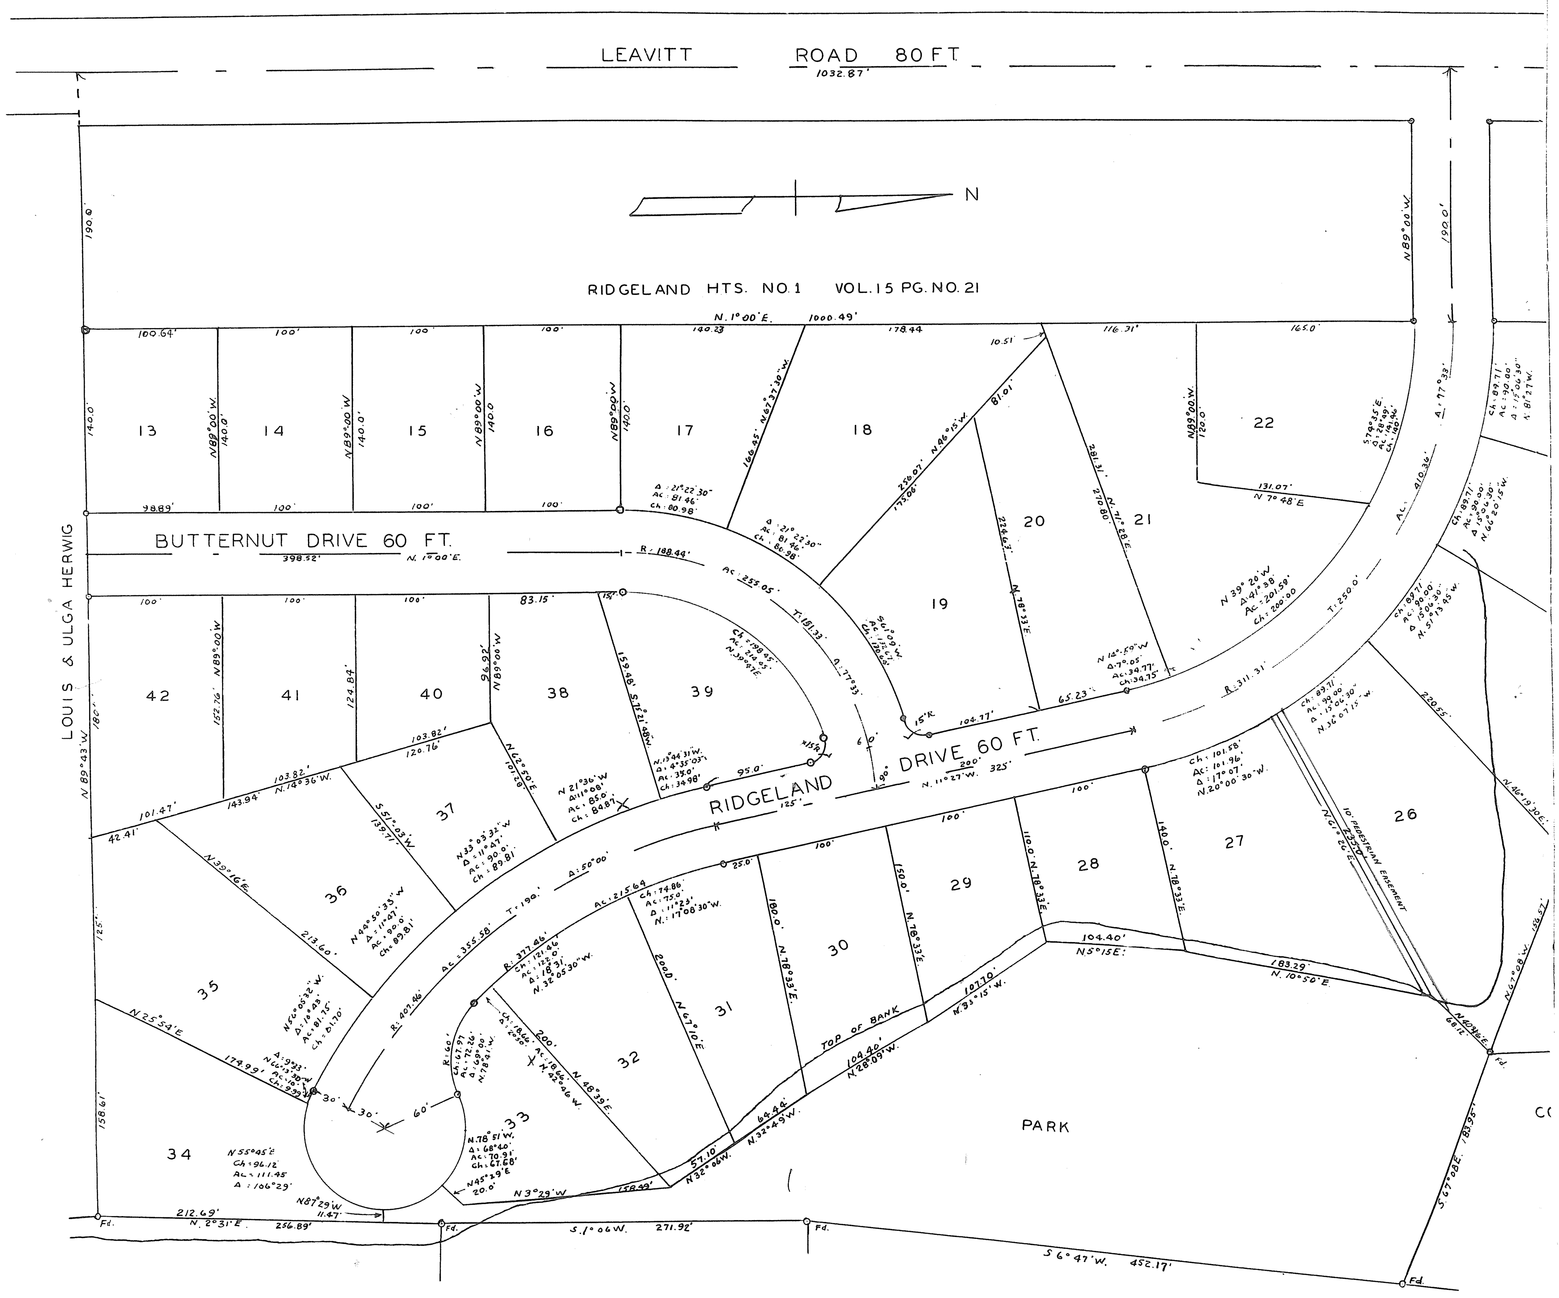

NO 447733

X

VOL 15 PG 71 (641)

http://www.atlaspdf.com
Created by TIFF To PDF trial version, to remove this mark, please register this software.

VOL 15 PG 71 (69)

ON NO. 2

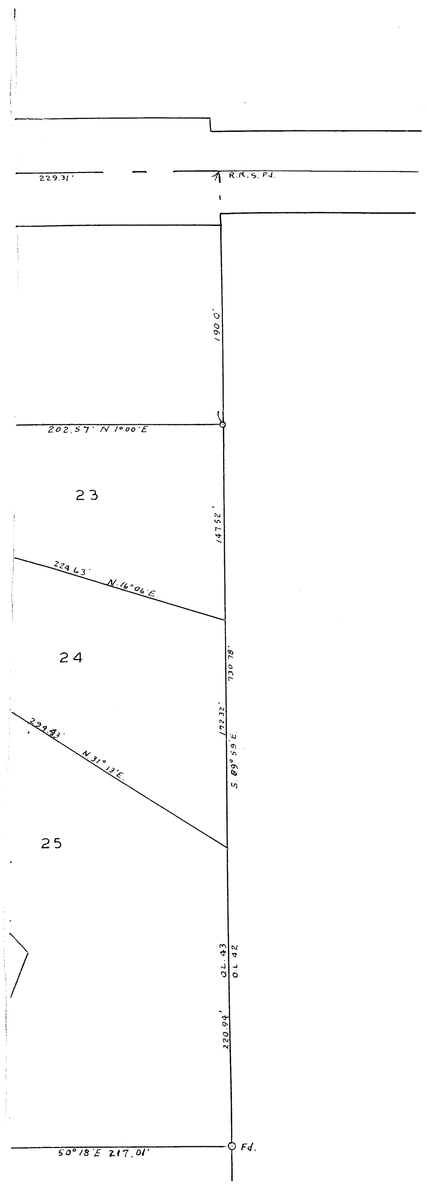

OUNTY COMMISSIONERS
LORAIN COUNTY

ENGINEERS CERTIFICATE.

THE ABOVEPLAT OF RIDGELAND HEIGHTS SUBDIVISION NO.2 MADE AT THE REQUEST OF BERT R. WITTE INC. EMBRACES 19.246 ACRES OF LAND IN ORIGINAL LOT 43 AMHERST TOWNSHIP, LORAIN COUNTY, OHIO. AT ALL POINTS SO INDICATED IRON PINS WERE FOUND OR SET. ALL DISTANCES ARE IN FEET AND DECIMAL PARTS THEREOF. ALL OF WHICH I CERTIFY TO BE CORRECT.

DATE MARCH. 5, 1953 BY. RAY E. HOLLIS. CIVIL ENGINEER.

—o— INDICATES IRON PINS SET.

SEAL ENGINEER NO. 1586

THIS IS TO CERTIFY THAT BERT R. WITTE AS PRESIDENT & ERNEST B. WITTE AS VICE PRESIDENT OF BERT R. WITTE INC. OWNERS OF RIDGELAND HEIGHTS SUBDIVISION NO. 2 ACCEPT THIS PLAT AS CORRECT AND DEDICATE TO PUBLIC USE BUTTERNUT DRIVE, RIDGELAND DRIVE AND PARK AS THEREON SHOWN.

BERT R. WITTE INC. OWNERS
BERT R WITTE PRESIDENT.
ERNEST B. WITTE VICE PRESIDENT.

CORP. SEAL

STATE OF OHIO
LORAIN COUNTY SS:

BEFORE ME A NOTARY PUBLIC IN AND FOR SAID COUNTY PERSONALLY APPEARED THE ABOVE NAMED BERT R. WITTE AS PRESIDENT AND ERNEST B. WITTE AS VICE PRESIDENT OF BERT R. WITTE INC. WHO ACKNOWLEDGED THAT THEY DID SIGN THE FOREGOING PLAT AND THAT IT WAS THEIR FREE ACT AND DEED. IN TESTIMONY WHEREOF I HAVE HEREUNTO SET MY HAND AND SEAL AT LORAIN, OHIO THIS 7TH. DAY OF MARCH 1953.

THOS. E. O'HERN NOTARY PUBLIC
MY COMMISSION EXPIRES JAN. 16-1955

NOTARY SEAL

THIS IS TO CERTIFY THAT THE ABOVE PLAT IS HEREBY APPROVED ON THIS 17 DAY OF MARCH 1953 BY THE PLANNING COMMISSION OF THE CITY OF LORAIN, OHIO.

LEO J. KOBA SECRETARY

RECIEVED FOR RECORD MARCH 23, 1953 AT 8:35 O'CLOCK A.M.
RECORDED IN VOLUME 15 PAGE NO. 71

LEOTA B. MITCHELL COUNTY RECORDER.

RECORDING FEE $27.50

ENTERED FOR TRANSFER MARCH 18, 1953.

FRANK AYRES COUNTY AUDITOR

PEDESTRIAN EASEMENT 10' WIDE SHOWN IN RED

LORAIN COUNTY COMMISSIONERS — MARCH 18, 1953.

O. G. DUNN
J. NORMAN THOMPSON
J. POWELL JONES

VOL 15 PG 71 (69)

http://www.adobepdf.com
Created by TIFF TO PDF trial version, to remove this mark, please register this software.