VOL. 15 PG 72-A (4/6)

NO. 448350

JO-AL-MAR HAVEN SUBDIVISION NO. 2
ORIGINAL LOT NO. 16 LORAIN, OHIO
FEBRUARY 1953 SCALE 1IN.=60 FT.

72-A

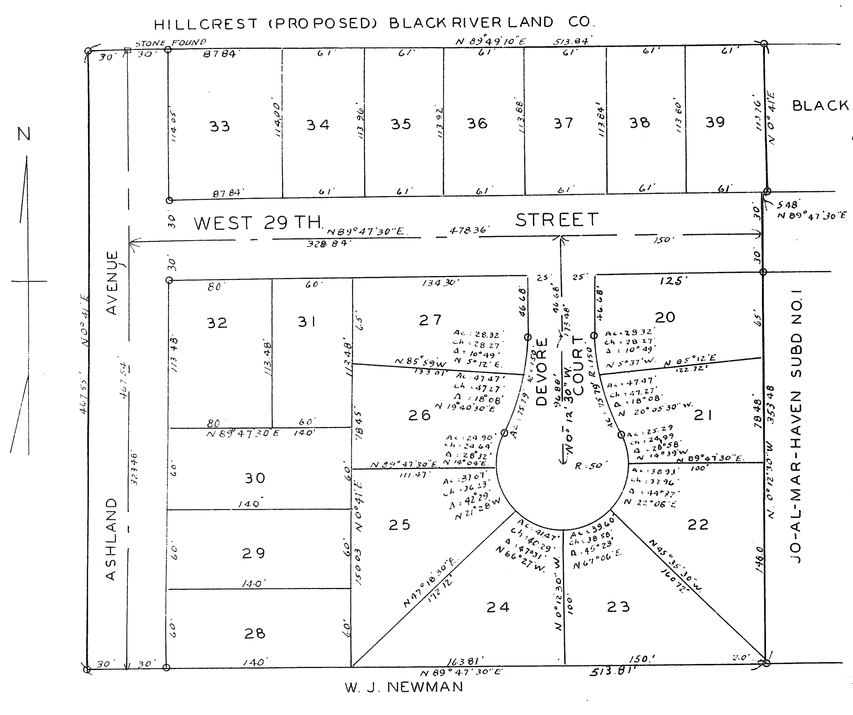

ENGINEERS CERTIFICATE.
THIS PLAT OF JO-AL-MAR HAVEN SUBDIVISION NO. 2 MADE AT THE REQUEST OF EMILY KUCIREK EMBRACES 5.487 ACRES OF LAND IN ORIGINAL LOT NO. 16 TRACT 2 BLACK RIVER TOWNSHIP, NOW CITY OF LORAIN, COUNTY OF LORAIN AND STATE OF OHIO. ALL THE POINTS SO INDICATED, IRON PINS HAVE BEEN SET. MEASUREMENTS ARE IN FEET AND DECIMAL PARTS THEREOF. ALL OF WHICH I CERTIFY TO BE CORRECT.

RAY E HOLLIS CIVIL ENGINEER & SURVEYOR

o INDICATES IRON PINS SET.

ENGINEER SEAL NO. 1586

THIS IS TO CERTIFY THAT EMILY KUCIREK OWNER OF LAND EMBRACED BY THE ABOVE PLAT OF JO-AL-MAR HAVEN SUBDIVISION NO. 2, HEREBY ACCEPT THE SAME TO BE CORRECT AND DEDICATE TO PUBLIC USE THE FOLLOWING AVENUES, STREETS & COURTS, WEST 29TH STREET, ASHLAND AVENUE AND DEVORE COURT AS SHOWN THEREON.

EMILEY KUCIREK OWNER
EMIL KUCIREK HER HUSBAND

STATE OF OHIO
COUNTY OF LORAIN SS:

BEFORE ME A NOTARY PUBLIC IN AND FOR SAID COUNTY, PERSONALLY APPEARED THE ABOVE NAMED EMIL KUCIREK & EMILY KUCIREK WHO ACKNOWLEDGED THAT THEY DID SIGN THE FOREGOING PLAT AND THAT IT WAS THEIR FREE ACT AND DEED. IN TESTIMONY WHEREOF I HAVE HEREUNTO SET MY HAND AND SEAL AT LORAIN, OHIO THIS 13TH DAY FEBRUARY 1953

LESLIE M. BURGE NOTARY PUBLIC
MY COMISSION EXPIRES OCT 17, 1955

NOTARY SEAL

THIS IS TO CERTIFY THAT I HAVE EXAMINED THE ABOVE PLAT AND HEREBY APPROVE THE SAME. I FIND THE MONUMENTS SET ARE SUFFICIENT TO DEFINE THE STREETS AS SHOWN.
LEWIS G. GOODELL CITY ENGINEER

THIS IS TO CERTIFY THAT THE ABOVE PLAT IS HEREBY APPROVED ON THIS 16 DAY OF FEB. 1953 BY THE PLANNING COMMISSION OF THE CITY OF LORAIN, OHIO.
LEO J. KOBA SECRETARY

I HEREBY CERTIFY THAT LAND HEREIN DEDICATED IS COVERED BY A PROPER CERTIFICATE OF TITLE AND THE DEDICATION IS HEREBY APPROVED AS TO FORM.
RAY L. MIRALDI ASST. CITY SOLICITOR

THIS TO CERTIFY THAT THE ABOVE PLAT WAS ACCEPTED BY THE COUNCIL OF THE CITY OF LORAIN, OHIO BY ORDINANCE NO 6686 PASSED THIS 16TH DAY OF FEBRUARY 1953.
ANTHONY VAZZANO CLERK OF COUNCIL.

AS A CONDITION OF DEDICATION ON THE PART OF THE ALLOTTER AND ACCEPTANCE ON PART OF THE CITY OF LORAIN, THE OWNERS OF THE LOTS OF THIS PLAT ARE FOREVER PROHIBITED FROM PLANTING TREES OR SHRUBS IN ANY PART OF STREETS AS SHOWN ON THIS PLAT.

TRANSFERRED APR. 3, 1953 FRANK AYRES AUDITOR.

RECEIVED FOR RECORD APRIL 4, 1953 AT 10:20 A.M.
RECORDED APRIL 4, 1953 IN RECORD VOL. 15 PAGE 72-A.

LEOTA B. MITCHELL
LORAIN COUNTY RECORDER

RECORDING FEE $21.75

VOL 15 PG 72-A (4/6)