VOL 15 PG 76 (64)

MARSEILLES EXTENSION

ELYRIA OHIO APRIL 1953

NO. 452138

SCALE 1" = 50'

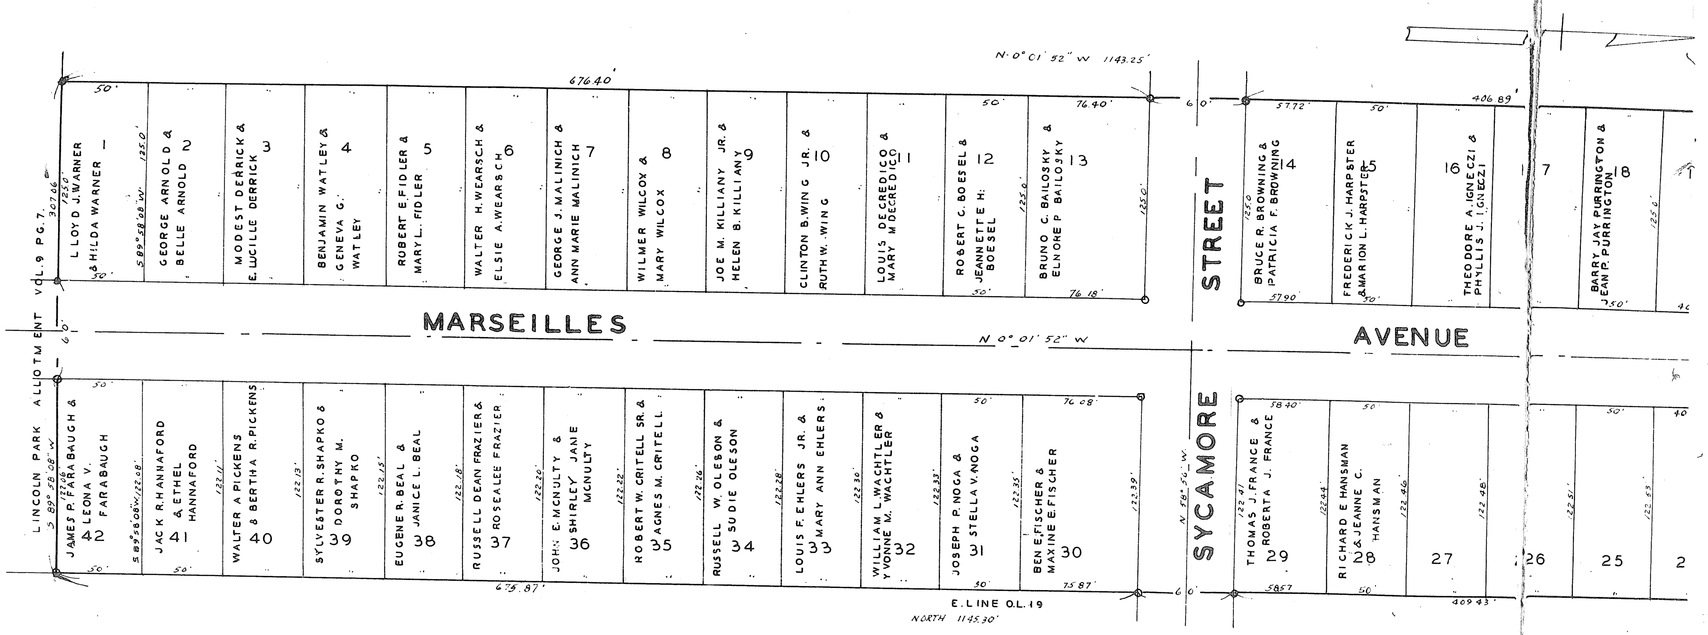

THIS IS TO CERTIFY THAT I HAVE EXAMINED THE ABOVE PLAT AND HEREBY APPROVE THE SAME. I FIND THE MONUMENTS SET ARE SUFFICIENT TO DEFINE THE STREETS AS SHOWN.

J.M. POWELL CITY ENGINEER

THIS IS TO CERTIFY THAT THE ABOVE PLAT IS APPROVED ON THIS 26TH DAY OF MARCH 1953 BY THE PLANNING COMMISSION OF THE CITY OF ELYRIA, OHIO.

HENRY W. AULT PRESIDENT.
JAMES J. SERES SECRETARY

THIS IS TO CERTIFY THAT MARSEILLES AVENUE AND SYCAMORE STREET AS SHOWN ABOVE HAVE BEEN ACCEPTED BY THE CITY COUNCIL OF THE CITY OF ELYRIA, OHIO BY ORDINANCE NO. 4273 AND PASSED THIS 13TH DAY OF APRIL 1953

S. W. BLACK CLERK OF COUNCIL.
HENRY W. AULT MAYOR

TRANSFERRED JUNE 25, 1953 FRANK AYRES AUDITOR

RECIEVED FOR RECORD JUNE 26, 1953 AT 2:35 P.M. RECORDED JUNE 26, 1953
IN RECORD VOL. 15 PAGE 76. RECORDING FEE $ 25.65
LEOTA B. MITCHELL LORAIN COUNTY RECORDER

ENGINEERS CERTIFICATE:
THIS PLAT OF MARSEILLES EXTENSION MADE POPULAR HOMES CORPORATION EMBRACES 8.0 ORIGINAL LOT NO. 19 EAST OF BLACK RIVER, ELY CITY OF ELYRIA, COUNTY OF LORAIN STATE OF O AT ALL THE POINTS SO INDICATED, IRON PINS MEASUREMENTS ARE IN FEET AND DECIMAL PAR WHICH I CERTIFY TO BE CORRECT.

RAY E. HOLLIS CIVIL ENGINEER & SUR

—o— INDICATES IRON PINS SET.

STATE OF OHIO
COUNTY OF LORAIN S.S.

BEFORE ME A NOTARY PUBLIC IN AND FOR SAID THE POPULAR HOMES CORPORATION, LLOYD J. WA ROBERT E. FIDLER AND MARY L. FIDLER, WALTER H. W KILLIANY, CLINTON B. WING JR. AND RUTH W. WIN BROWNING AND PATRICIA F. BROWNING, FREDER THOMAS J. FRANCE AND ROBERTA J. FRANCE, BEN AND MARY ANN EHLERS, RUSSELL W. OLESON AND S FRAZIER, EUGENE R. BEAL AND JANICE L. BEAL, SYL FARABAUGH AND LEONA V. FARABAUGH, BARRY A WHEREOF I HEREUNTO SET MY HAND AND SEAL

ENGINEER SEAL

VOL 15 PG 76 (64)

http://www.adobepdf.com
Created by TIFF To PDF trial version, to remove this mark, please register this software.

VOL 15 P 76 (644)

SION

53

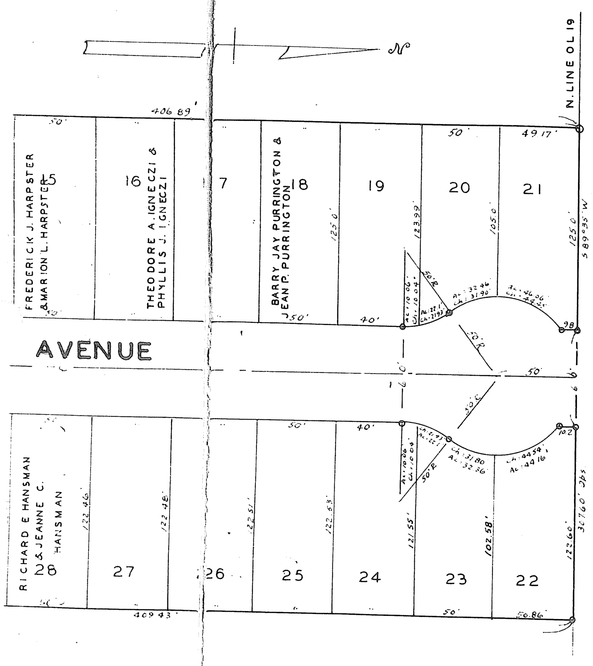

THE UNDERSIGNED J.R.HANNAFORD AS PRESIDENT AND P.L.BRADSTOCK AS SECRETARY TREASURER OF THE POPULAR HOMES CORPORATION, LLOYD J WARNER AND HILDA WARNER, GEORGE ARNOLD AND BELLE ARNOLD, MODEST DERRICK AND E.LUCILLE DERRICK, BENJAMIN WATLEY AND GENEVA G.WATLEY, ROBERT E.FIDLER AND MARY L.FIDLER, WALTER H. WEARSCH AND ELSIE A.WEARSCH, GEORGE J.MALINICH AND ANN MARIE MALINICH, WILMER WILCOX AND MARY WILCOX, JOE M. KILLIANY JR AND HELEN B.KILLIANY, CLINTON B.WING, JR. AND RUTH W.WING, LOUIS DECREDICO AND MARY M. DECREDICO, ROBERT C.BOESEL AND JEANNETTE H.BOESEL, BRUNO C.BAILOSKY AND ELNORE P. BAILOSKY, BRUCE R.BROWNING AND PATRICIA F.BROWNING, FREDERICK J. HARPSTER AND MARION L.HARPSTER, THEODORE A.IGNECZI AND PHYLLIS J.IGNECZI, RICHARD E.HANSMAN AND JEANNE C.HANSMAN, THOMAS J. FRANCE AND ROBERTA J.FRANCE, BEN E. FISCHER AND MAXINE E. FISCHER, JOSEPH P.NOGA AND STELLA V. NOGA, WILLIAM L. WACHTLER AND YVONNE M. WACHTLER, LOUIS F.EHLERS JR. AND MARY ANN EHLERS, RUSSELL W. OLESON AND SUDIE OLESON, ROBERT W. CRITELL, SR. AND AGNES M.CRITELL, JOHN E.MCNULTY AND SHIRLEY JANE MCNULTY, RUSSELL DEAN FRAZIER AND ROSEALEE FRAZIER, EUGENE R.BEAL AND JANICE L.BEAL, SYLVESTER R.SHAPKO AND DOROTHY M.SHAPKO, WALTER A.PICKENS AND BERTHA R.PICKENS, JACK R.HANNAFORD AND ETHEL HANNAFORD, JAMES P. FARABAUGH AND LEONA V. FARABAUGH, BARRY AND JEAN PURRINGTON OWNERS OF LAND EMBRACED IN THE ABOVE PLAT OF MARSEILLES EXTENSION HEREBY ACCEPT THE SAME TO BE CORRECT AND DEDICATE TO PUBLIC USE THE FOLLOWING STREETS: MARSEILLES AVENUE AND SYCAMORE STREET AS THEREON SHOWN.

J.R.HANNAFORD PRESIDENT
POPULAR HOMES CORPORATION
P.L.BRADSTOCK SECRETARY TREASURER

SUBLOT 1 LLOYD J.WARNER HILDA WARNER
2 GEORGE ARNOLD BELLE ARNOLD
3 MODEST DERRICK E.LUCILLE DERRICK
4 BENJAMIN WATLEY GENEVA G.WATLEY
5 ROBERT E.FIDLER MARY L. FIDLER
6 WALTER H.WEARSCH ELSIE A.WEARSCH
7 GEORGE J.MALINICH ANN MARIE MALINICH
8 WILMER WILCOX MARY WILCOX
9 JOE M.KILLIANY JR. HELEN B. KILLIANY
10 CLINTON B.WING JR. RUTH W. WING
11 LOUIS DECREDICO MARY M.DECREDICO
12 ROBERT C. BOESEL JEANETTE H. BOESEL
13 BRUNO C.BAILOSKY ELNORE P. BAILOSKY
14 BRUCE R. BROWNING PATRICIA F. BROWNING
15 FREDERICK J. HARPSTER MARION L. HARPSTER
16 THEODORE A.IGNECZI PHYLLIS J. IGNECZI
18 BARRY JAY PURRINGTON JEAN P. PURRINGTON
28 RICHARD E. HANSMAN JEANNE C.HANSMAN
29 THOMAS J. FRANCE ROBERTA J. FRANCE
30 BEN E.FISCHER MAXINE E.FISCHER
31 JOSEPH P. NOGA STELLA V. NOGA
32 WILLIAM L. WACHTLER YVONNE M. WACHTLER
33 LOUIS F. EHLERS JR. MARY ANN EHLERS
34 RUSSELL W. OLESON SUDIE OLESON
35 ROBERT W. CRITELL SR AGNES M. CRITELL
36 JOHN E.MCNULTY SHIRLEY JANE MCNULTY
37 RUSSELL DEAN FRAZIER ROSEALEE FRAZIER
38 EUGENE R. BEAL JANICE L. BEAL
39 SYLVESTER R. SHAPKO DOROTHY M. SHAPKO
40 WALTER A. PICKENS BERTHA R. PICKENS
41 JACK R. HANNAFORD ETHEL HANNAFORD
42 JAMES P. FARABAUGH LEONA V. FARABAUGH

IS CERTIFICATE:
AT OF MARSEILLES EXTENSION MADE AT THE REQUEST OF
HOMES CORPORATION EMBRACES 8.073 ACRES OF LAND IN
LOT NO. 19 EAST OF BLACK RIVER, ELYRIA TOWNSHIP, NOW
YRIA, COUNTY OF LORAIN STATE OF OHIO.
THE POINTS SO INDICATED, IRON PINS HAVE BEEN SET.
MENTS ARE IN FEET AND DECIMAL PARTS THEREOF. ALL OF
ERTIFY TO BE CORRECT.
RAY E HOLLIS CIVIL ENGINEER & SURVEYOR
DICATES IRON PINS SET.

OHIO
F LORAIN S.S.
ME A NOTARY PUBLIC IN AND FOR SAID COUNTY PERSONALLY APPEARED THE ABOVE NAMED J.R.HANNAFORD AS PRESIDENT AND P.L.BRADSTOCK AS SECRETARY TREASURER OF
AR HOMES CORPORATION, LLOYD J. WARNER AND HILDA WARNER, GEORGE ARNOLD AND BELLE ARNOLD, MODEST DERRICK AND E. LUCILLE DERRICK, BENJAMIN WATLEY AND GENEVA G.WATLEY,
FIDLER AND MARY L.FIDLER, WALTER H.WEARSCH AND ELSIE A. WEARSCH, GEORGE J.MALINICH AND ANN MARIE MALINICH, WILMER WILCOX AND MARY WILCOX, JOE M. KILLIANY JR. AND HELEN B.
INTON B.WING JR. AND RUTH W.WING, LOUIS DECREDICO AND MARY M. DECREDICO, ROBERT C.BOESEL AND JEANNETTE H. BOESEL, BRUNO C.BAILOSKY AND ELNORE P. BAILOSKY, BRUCE R.
ND PATRICIA F. BROWNING, FREDERICK J. HARPSTER AND MARION L. HARPSTER, THEODORE A. IGNECZI AND PHYLLIS J. IGNECZI, RICHARD E. HANSMAN AND JEANNE C. HANSMAN,
RANCE AND ROBERTA J. FRANCE, BEN E. FISCHER AND MAXINE E. FISCHER, JOSEPH P. NOGA AND STELLA V. NOGA, WILLIAM L. WACHTLER AND YVONNE M. WACHTLER, LOUIS F. EHLERS, JR.
ANN EHLERS, RUSSELL W. OLESON AND SUDIE OLESON, ROBERT W. CRITELL, SR. AND AGNES M. CRITELL, JOHN E. MCNULTY AND SHIRLEY JANE MCNULTY, RUSSELL DEAN FRAZIER AND ROSEALEE
UGENE R BEAL AND JANICE L. BEAL, SYLVESTER R. SHAPKO AND DOROTHY M. SHAPKO, WALTER A. PICKENS AND BERTHA R. PICKENS, JACK R. HANNAFORD AND ETHEL HANNAFORD, JAMES P.
SH AND LEONA V. FARABAUGH, BARRY AND JEAN PURRINGTON, WHO ACKNOWLEDGED THAT THEY DID SIGN THE FOREGOING PLAT AND THAT IT WAS THEIR FREE ACT AND DEED. IN TESTIMONY
HEREUNTO SET MY HAND AND SEAL AT LORAIN, OHIO THIS 22ND DAY OF MAY 1953.

RICHARD D. STANBRO RICHARD D STANBRO NOTARY PUBLIC
MY COMMISSION EXPIRES APRIL 10, 1956

NOTARY SEAL

GINEER

EAL

VOL 15 P 76 (644)