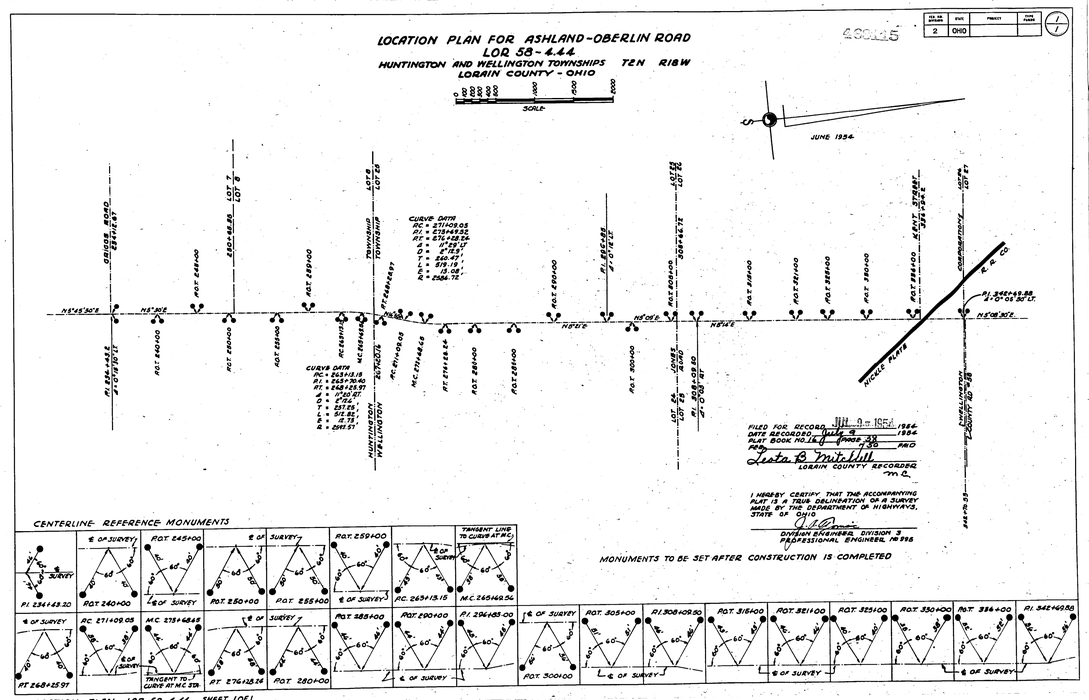

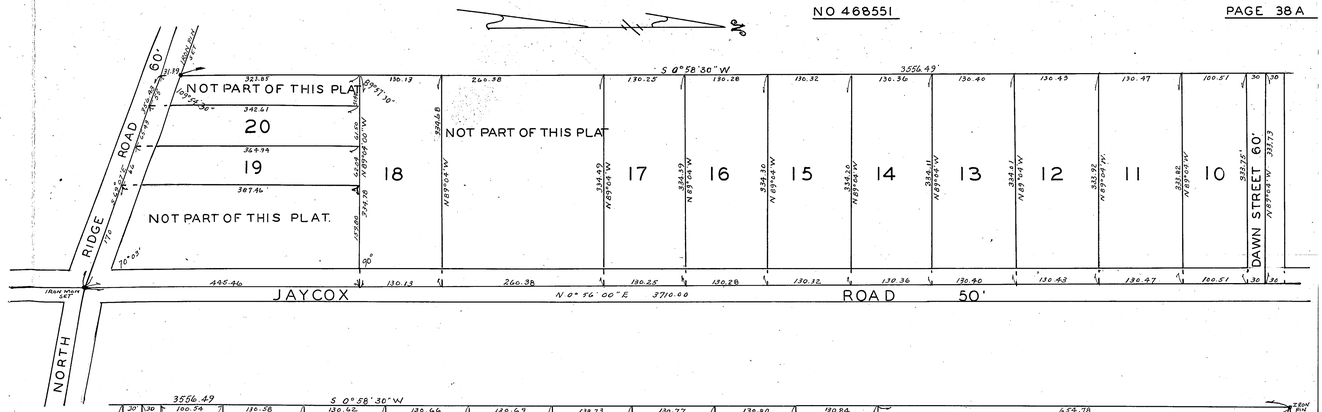

THE WILLIAM H. AND MARIE A. PABST SUBDIVISION

OF PART OF ORIGINAL AVON TOWNSHIP SECTION NO. 22, NOW IN THE VILLAGE OF AVON, COUNTY OF LORAIN AND STATE OF OHIO. PERMANENT MONUMENTS WERE FOUND OR SET AT ALL POINTS INDICATED HEREON. DISTANCES ARE GIVEN IN FEET AND DECIMAL PARTS THEREOF. ALL OF WHICH WE CERTIFY TO BE CORRECT.

JUNE 1954
SCALE 1"=100'

THE HENRY G. REITZ ENG. CO.
BY JOHN C. REITZ SEC. AND TREAS.

SURVEYOR SEAL

THE ACREAGE INCLUDED IN THE ABOVE PLAT IS 19.0353 AC.

THIS PLAT APPROVED FOR RECORD BY THE PLANNING COMMISSION OF THE VILLAGE OF AVON THIS 6 DAY OF JULY 1954.

GEROK D. WEISS CH.
B.C. CURTISS SEC'Y

RECEIVED FOR RECORD JULY 20. 1954
AT 10:02 A.M. RECORDED JULY 20, 1954
IN RECORD VOL. 16 PAGE 38A
LEOTA B. MITCHELL
LORAIN COUNTY RECORDER
RECORDING FEE $25.45 M.C.

TRANSFERRED JULY 20, 1954
FRANK AYRES AUDITOR

THIS PLAT AND STREET DEDICATION APPROVED BY THE COUNCIL OF THE VILLAGE OF AVON THIS 14TH DAY OF JULY 1954.
WILLIAM GATES (ACTING MAYOR)
B.C. CURTISS, CLERK

WE, THE UNDERSIGNED, OWNERS OF THE LAND SHOWN ON THIS PLAT, DO HEREBY ACCEPT THIS MAP AND SUBDIVISION OF THE SAME AND DEDICATE TO PUBLIC USE FOR STREET PURPOSES THAT PART OF DAWN STREET AS SHOWN HEREON OUTLINED IN YELLOW SHADE.

HENRY J. BURBACH	R.E. MARTIN	HAROLD J. BROTZ	CHARLES YALINCH
MARTHA BURBACH	ELIZABETH MARTIN	DOROTHY E. BROTZ	WILLIAM H. PABST
FRANK M. COOK	ALEX BOGNAR	_____	MARIE A. PABST
EDITH M. COOK	HELEN BOGNAR		

CUYAHOGA
COUNTY OF LORAIN } SS. BEFORE ME, A NOTARY PUBLIC IN AND FOR SAID COUNTY AND STATE, PERSONALLY APPEARED THE PERSONS WHO SUBSCRIBED THE
STATE OF OHIO
FOREGOING AND WHO ACKNOWLEDGED THAT THEY DID SIGN THE FOREGOING INSTRUMENT AND THAT THE SAME SAME WAS THEIR FREE ACT AND DEED.
IN TESTIMONY WHEREOF I HAVE HEREUNTO SET MY HAND AND OFFICIAL SEAL AT FAIRVIEW PARK OHIO THIS 6TH DAY OF JULY 1954.

MATHEW J. SHERMAN
MY COMMISSION EXPIRES 5/28/56.

MATHEW J. SHERMAN
NOTARY PUBLIC

NOTARY SEAL

COUNTY OF LORAIN } SS. BEFORE ME A NOTARY PUBLIC IN AND FOR SAID COUNTY AND STATE PERSONALLY APPEARED _____
STATE OF OHIO
WHO ACKNOWLEDGED THAT THEY DID SIGN THE FOREGOING INSTRUMENT AND THAT THE SAME WAS THEIR
FREE ACT AND DEED IN TESTIMONY WHEREOF I HAVE HEREUNTO SET MY HAND AND OFFICIAL SEAL AT _____ THIS ____ DAY OF ____ 1954

_____
NOTARY PUBLIC