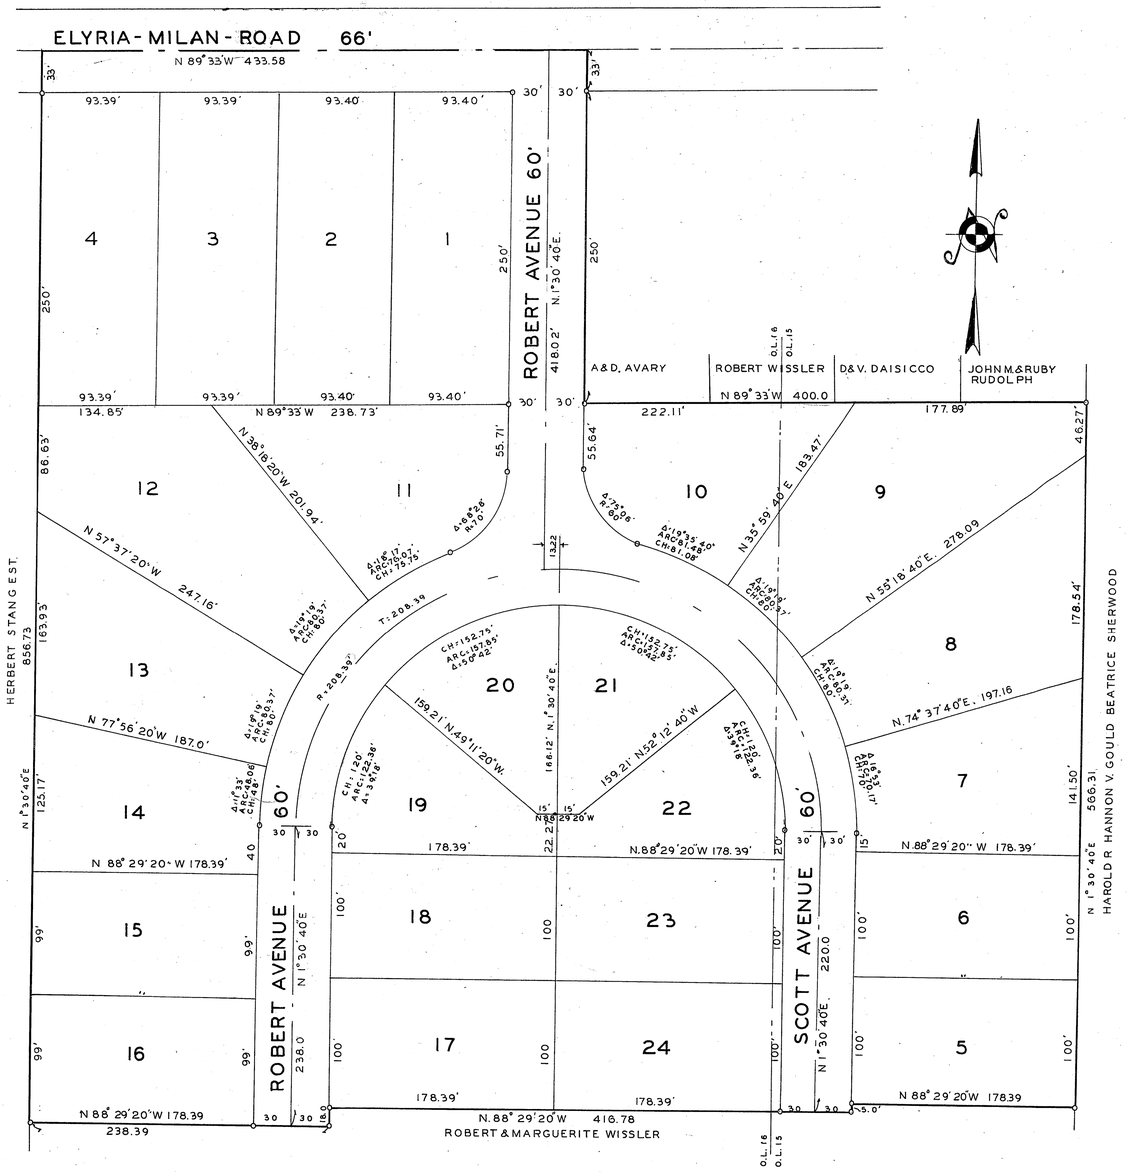

WISSLER SUBDIVISION

ORIGINAL LOTS 15 & 16 WEST OF BLACK RIVER
ELYRIA TOWNSHIP, LORAIN COUNTY, OHIO

SCALE 1" = 50' MARCH 1955

ENGINEERS CERTIFICATE:

THIS PLAT OF WISSLER SUBDIVISION MADE AT THE REQUEST OF ROBERT WISSLER & MARGUERITE WISSLER EMBRACES 13.676 ACRES OF LAND IN ORIGINAL LOTS 15 & 16 WEST OF BLACK RIVER, ELYRIA TOWNSHIP, LORAIN COUNTY, OHIO. O.L. 15 = 3.183 ACRES, O.L. 16 = 10.493 ACRES
MONUMENTS WERE FOUND OR SET AS SHOWN.
MEASUREMENTS ARE IN FEET AND DECIMAL PARTS THEREOF. BEARINGS ARE ASSUMED AND ARE FOR DESCRIBING ANGLES ONLY.
—o— INDICATES IRON PINS FOUND OR SET.
ALL OF WHICH I CERTIFY TO BE CORRECT.

RAY E. HOLLIS CIVIL ENGINEER & SURVEYOR

SEAL ENGINEER

WE THE UNDERSIGNED ROBERT WISSLER & MARGUERITE WISSLER, OWNERS OF THE ABOVE WISSLER SUBDIVISION HEREBY ACCEPT THE SAME TO BE CORRECT AND DEDICATE TO PUBLIC USE, SCOTT AVE., ROBERT AVE., & ELYRIA-MILAN ROAD AS SHOWN THEREON

ROBERT WISSLER OWNER MARGUERITE WISSLER OWNER

STATE OF OHIO
COUNTY OF LORAIN S.S.:

BEFORE ME A NOTARY PUBLIC IN AND FOR SAID COUNTY AND STATE PERSONALLY APPEARED THE ABOVE NAMED ROBERT WISSLER & MARGUERITE WISSLER, OWNERS OF WISSLER SUBDIVISION WHO ACKNOWLEDGED THAT THEY DID SIGN THE FOREGOING PLAT AND THAT IT WAS THEIR FREE ACT AND DEED. IN TESTIMONY WHEREOF I HAVE HEREUNTO SET MY HAND AND SEAL AT LORAIN, OHIO THIS 8TH DAY OF APRIL 1955

D. R. GOLDTHORPE NOTARY PUBLIC
MY COMMISSION EXPIRES 8-20-55

NOTARY SEAL

THIS IS TO CERTIFY THAT THE ABOVE PLAT IS HEREBY APPROVED ON THIS 1-20-55 DAY OF _____ 1955 BY THE PLANNING COMMISSION OF THE CITY OF ELYRIA, OHIO.

J. G. KEYS PRESIDENT
J. J. SERES SECRETARY

THIS IS TO CERTIFY THAT THE ABOVE PLAT WAS APPROVED BY THE COUNTY COMMISSIONERS OF LORAIN COUNTY, OHIO THIS _____ DAY OF _____ 1955

_____ COMMISSIONER
_____ COMMISSIONER
_____ COMMISSIONER

TRANSFERRED APRIL 25, 1955 FRANK AYRES AUDITOR

RECEIVED FOR RECORD APRIL 27 1955 AT 9:52 O'CLOCK A.M
RECORDED APRIL 27 1955 IN VOLUME 17 PAGE 42 OF LORAIN COUNTY RECORDS
LEOTA B. MITCHELL COUNTY RECORDER
M.C.

RECORDING FEE $ 20.30