PAGE 19 NO. 486545

CUSICK ALLOTMENT NO. 2

SECTION 4 CARLISLE TOWNSHIP
LORAIN COUNTY, OHIO
SCALE 1"=50'

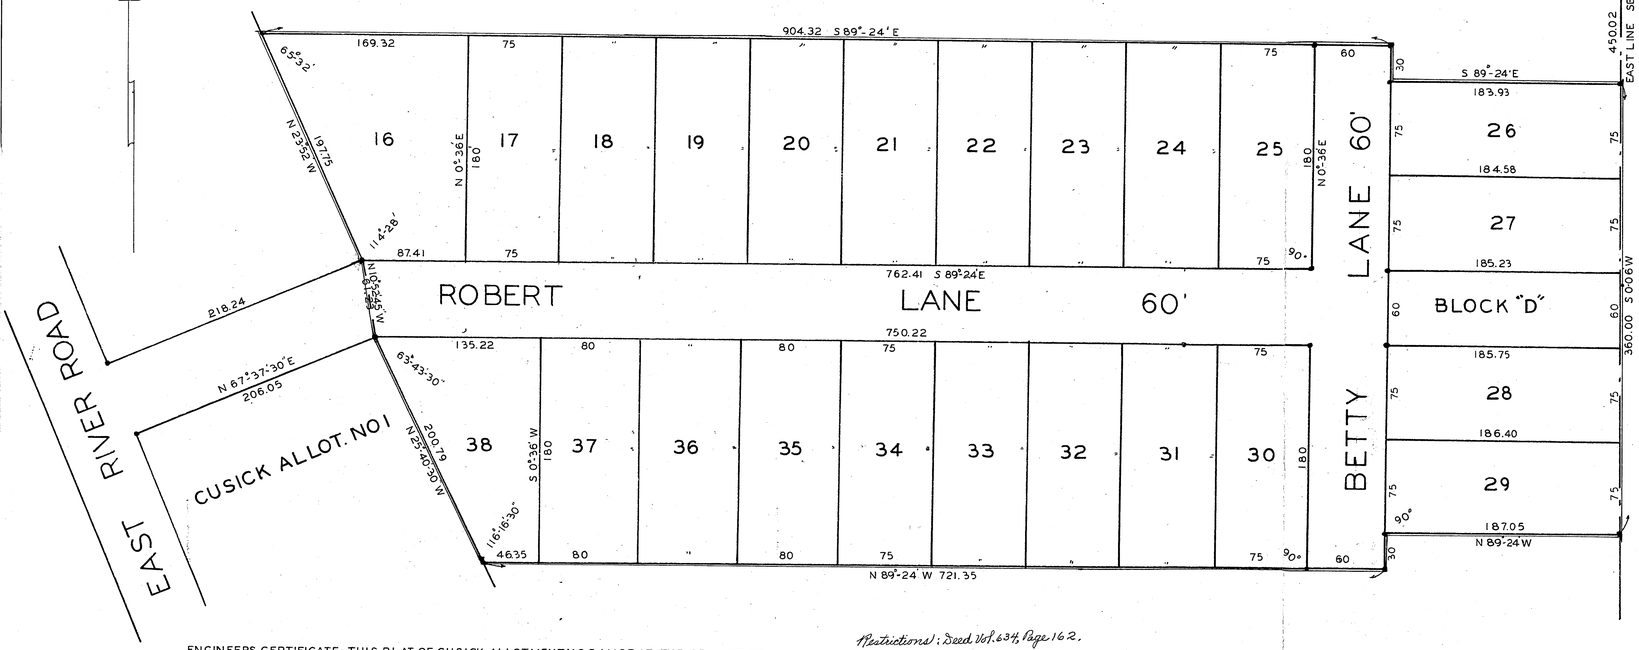

Restrictions; Deed Vol. 634, Page 162.

SEAL SURVEYOR

SEAL NOTARY

ENGINEERS CERTIFICATE- THIS PLAT OF CUSICK ALLOTMENT NO. 2 MADE AT THE REQUEST OF JOHN F. CUSICK, OWNER OF LAND AS OUTLINED IN RED UPON SAID PLAT, SITUATED IN ORIGINAL SECTION 4, CARLISLE TOWNSHIP, LORAIN COUNTY, OHIO AND CONTAINS 9.389 ACRES OF LAND.
I HAVE SURVEYED AND PLATTED SAID PREMISES AND HAVE FOUND OR SET IRON PINS AT ALL POINTS INDICATED THUS•
DISTANCES ARE SHOWN IN FEET AND DECIMAL PARTS THEREOF.
ALL OF WHICH I CERTIFY TO BE CORRECT.
DATED THIS 7 DAY OF JUNE 1955

D.D. ANDRUS
CIVIL ENGINEER AND SURVEYOR

STATE OF OHIO - BEFORE ME, A NOTARY PUBLIC, IN AND FOR SAID COUNTY AND STATE, PERSONALLY CAME
LORAIN COUNTY - JOHN F. CUSICK WHO DID ACKNOWLEDGE THE SIGNING OF THE ABOVE PLAT TO BE HIS
S. S. FREE ACT AND DEED.
IN WITNESS WHEREOF I HAVE SET MY HAND AND CAUSED MY OFFICIAL SEAL TO BE AFFIXED AT ELYRIA, OHIO, THIS 23RD DAY OF JUNE 1955

KENNETH C. HAMISTER
NOTARY PUBLIC

TRANSFERRED JUL. 19, 1955 FRANK AYRES AUDITOR

OWNERS CERTIFICATE- I, THE UNDERSIGNED, OWNER OF LAND EMBRACED BY THE ABOVE PLAT HEREBY ACCEPT THE SAME TO BE CORRECT AND DEDICATE TO PUBLIC USE FOR STREET PURPOSES, ROBERT LANE AND BETTY LANE, BOTH 60 FEET IN WIDTH AS SHOWN HEREON.
IN TESTIMONY WHEREOF I HAVE HEREUNTO SET MY HAND AT ELYRIA, OHIO, THIS 23RD DAY OF JUNE 1955

JOHN F. CUSICK _____ WITNESS KENNETH C. HAMISTER
ANN KRISTOFF

THE ABOVE PLAT OF CUSICK ALLOTMENT NO. 2 WAS DULY APPROVED BY THE PLANNING COMMISSION OF THE CITY OF ELYRIA OHIO THIS 19TH DAY OF MAY 1955

J.J. SERES
CLERK

J.G. KEYS
PRESIDENT

CITY ENGINEERS CERTIFICATE - THIS IS TO CERTIFY THAT I HAVE EXAMINED THE ABOVE PLAT AND I FIND THE SAME TO BE CORRECT AND SUFFICIENT MONUMENTS HAVE BEEN SET. DATED THIS ____ DAY OF ____ 1955

R.E. KLEINOEDER
CITY ENGINEER

RECEIVED FOR RECORD JULY 19 1955 AT 1:05 P.M.
RECORDED JULY 19 1955 IN RECORD VOL. 18 PAGE 19
LEOTA B. MITCHELL
LORAIN COUNTY RECORDER
B.W.
RECORDING FEE $18.15
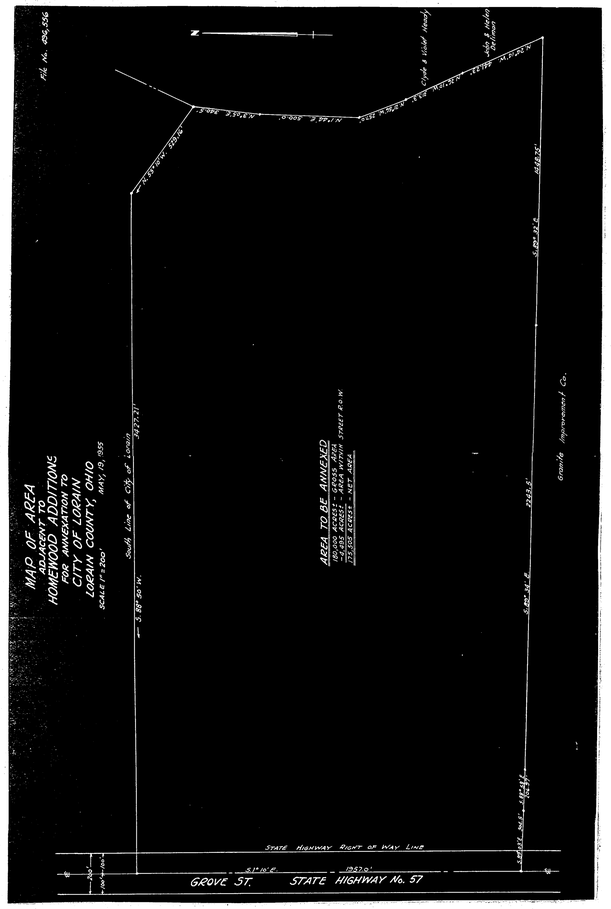
#496556 Deed Vol. 651, Page 359.