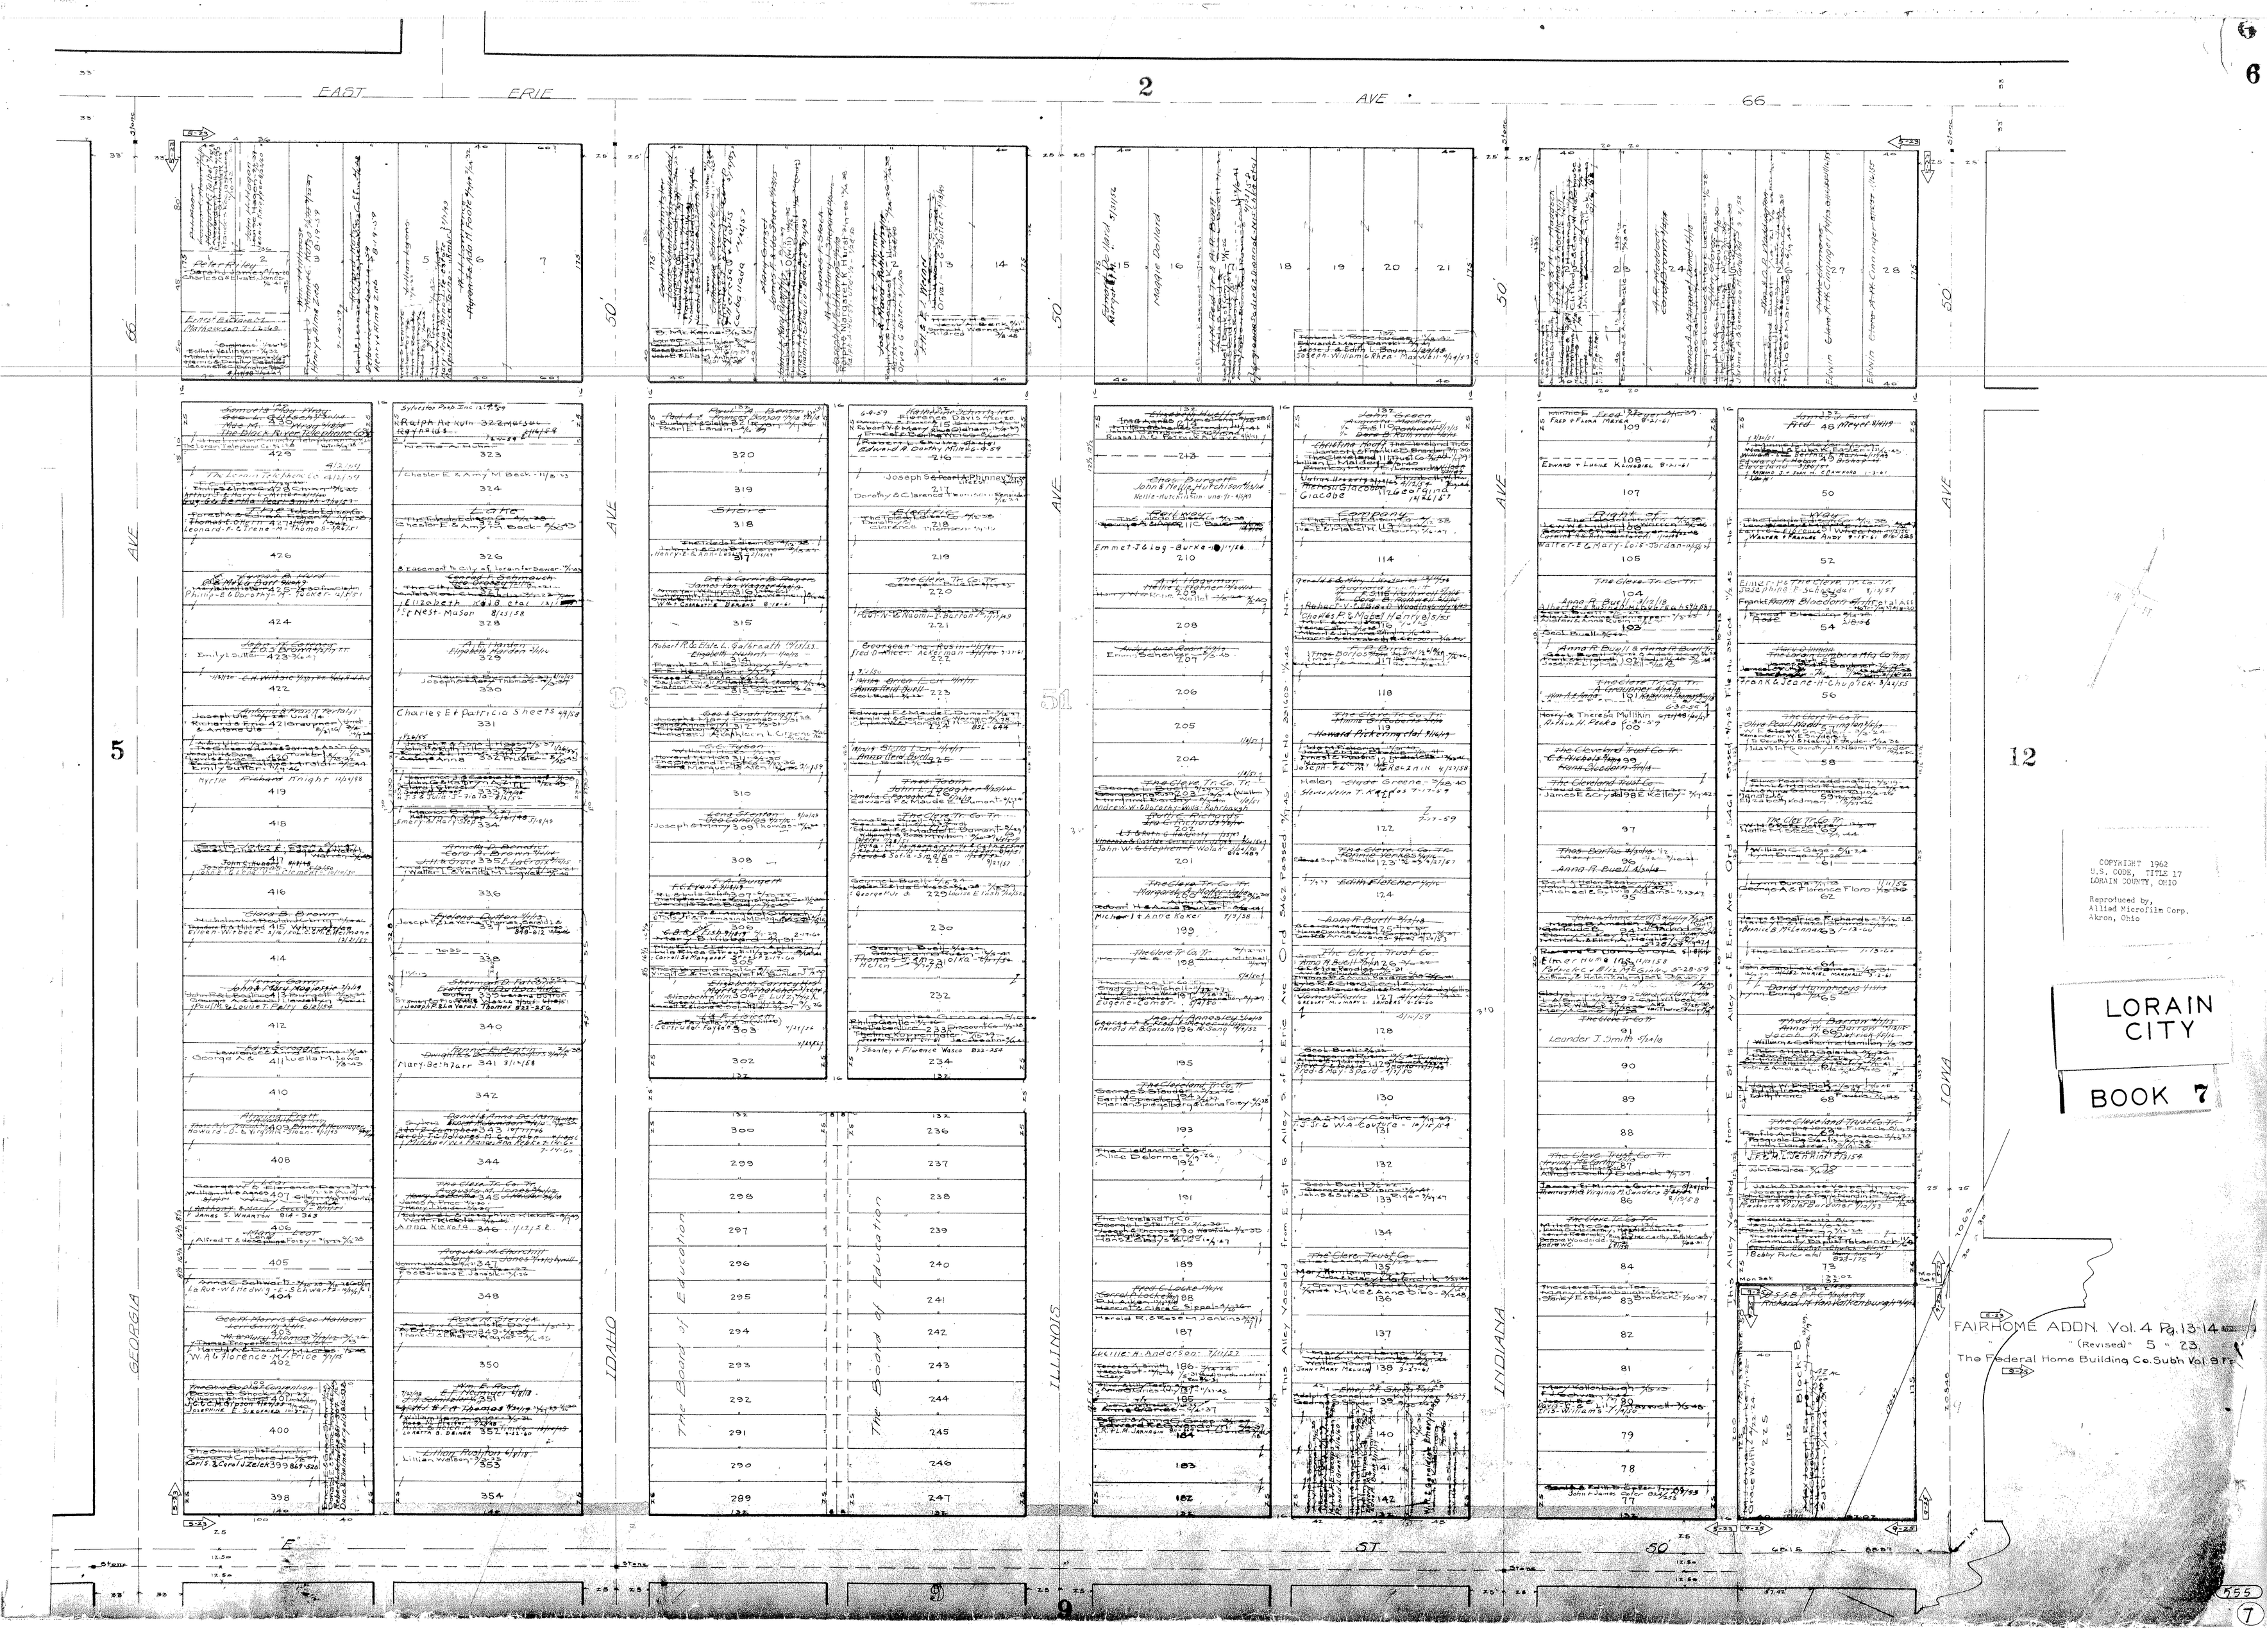

EAST ERIE AVE
66
2
6
5
12
9
GEORGIA
IDAHO
ILLINOIS
INDIANA
IOWA
The Board of Education
This Alley Vacated from E St to Alley S of E Erie Ave Ord 5462 Passed 11/4/55
This Alley Vacated from E St to Alley S of E Erie Ave Ord 5462 Passed 11/4/55
COPYRIGHT 1962
U.S. CODE, TITLE 17
LORAIN COUNTY, OHIO
Reproduced by,
Allied Microfilm Corp.
Akron, Ohio
LORAIN CITY
BOOK 7
FAIRHOME ADDN. Vol. 4 Pg. 13-14
" (Revised) " 5 " 23
The Federal Home Building Co. Subn Vol. 9 Pg.
555
7