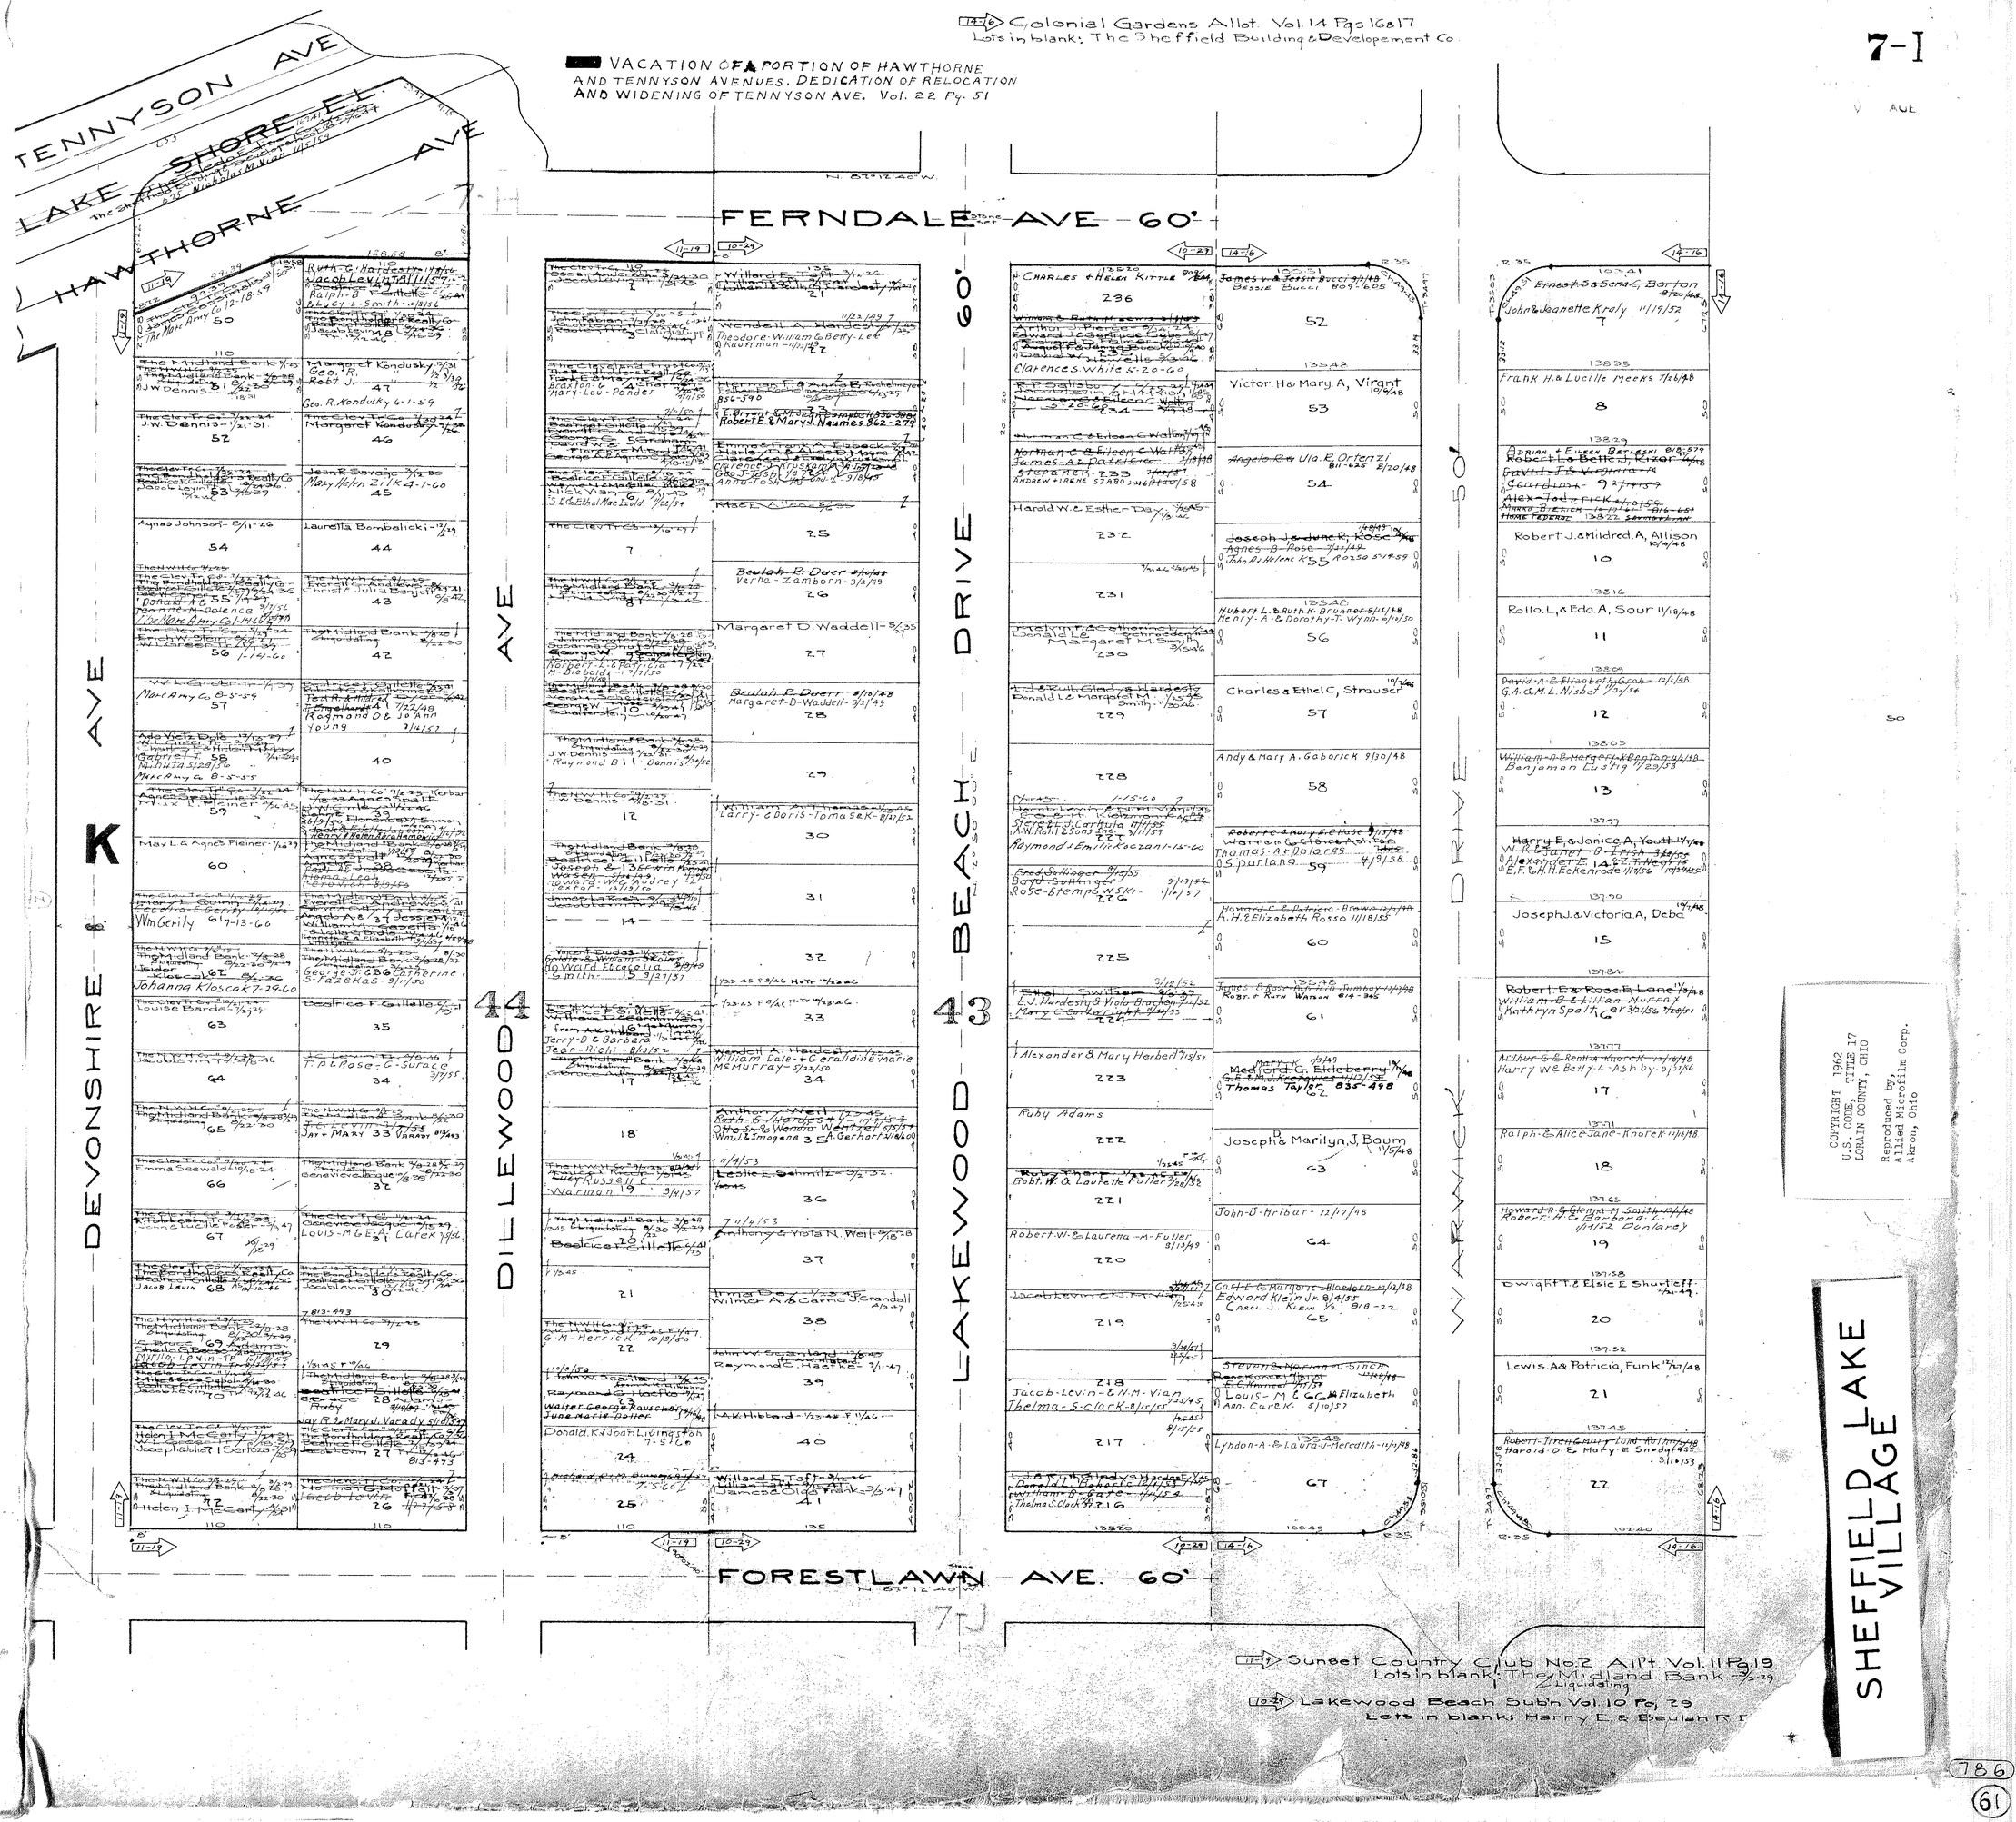

7-I
Colonial Gardens Allot. Vol. 14 Pgs 16 & 17
Lots in blank: The Sheffield Building & Developement Co.
VACATION OF A PORTION OF HAWTHORNE AND TENNYSON AVENUES. DEDICATION OF RELOCATION AND WIDENING OF TENNYSON AVE. Vol. 22 Pg. 51
TENNYSON AVE
LAKE SHORE EL.
HAWTHORNE AVE
FERNDALE AVE 60'
FORESTLAWN AVE 60'
DEVONSHIRE AVE
DILLEWOOD AVE
LAKEWOOD BEACH DRIVE 60'
WARWICK DRIVE 50'
44
43
Sunset Country Club No. 2 All't. Vol. 11 Pg. 19
Lots in blank: The Midland Bank Liquidating
Lakewood Beach Subn Vol. 10 Pg. 29
Lots in blank: Harry E. & Beulah R. I.
SHEFFIELD LAKE VILLAGE
COPYRIGHT 1962 U.S. CODE, TITLE 17 LORAIN COUNTY, OHIO
Reproduced by, Allied Microfilm Corp. Akron, Ohio
786
61