Bel Mar Beach Vol 12 Pgs 1-3 8-G
Lots in blank: ~~The West Lakelands Co.~~
~~The Midland Bank - 3/28-25 Nov 9/27~~
~~The West Lakelands Co - 3/28-27~~
~~Inc - Midland Bank - 4/1-28 3/29-29 8/10-30~~
~~The Midland Bank Trustee - 1/4-33~~
~~West lakelan Inc - 5/6-33~~

8-H

LAKE SHORE EL R.R.

~~The West Lakelands Co - 3/28-25~~
~~Avon Lake Realty - 3/29-44~~

SOUTH DRIVE 40'

AVON ACRES SUB. Nº 1
O.L.7 AVON TWP. AVON LAKE Vol.21 Pg.21
Lots in Blank: Avon Acres Development Co.

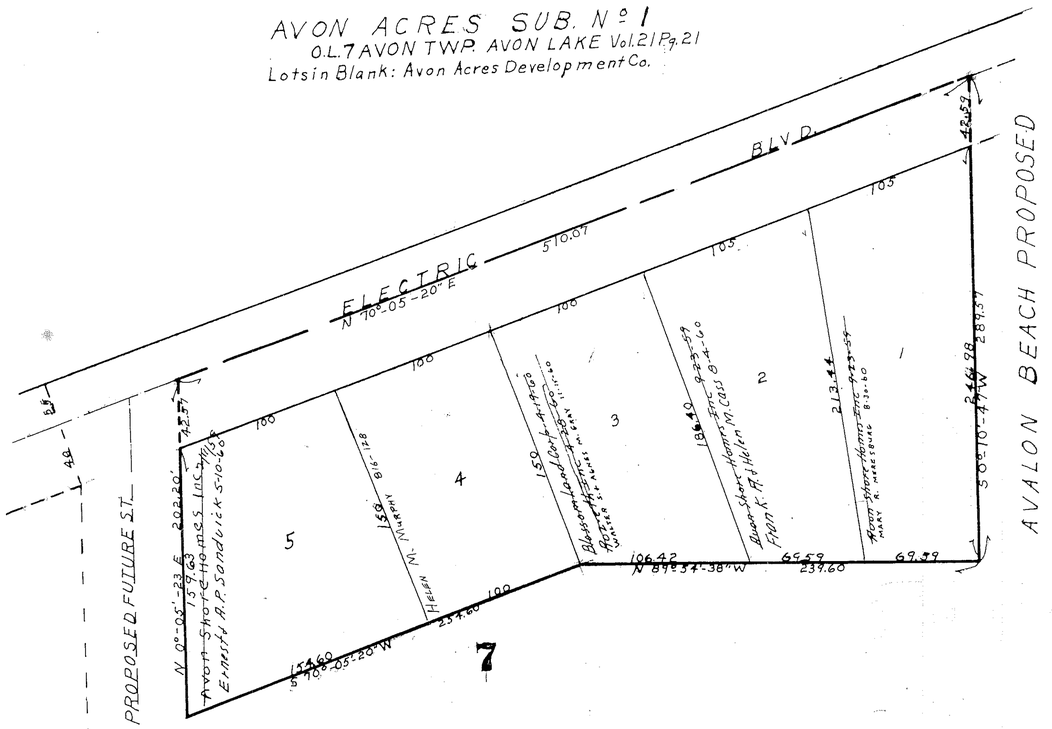

COPYRIGHT 1962
U.S. CODE, TITLE 17
LORAIN COUNTY, OHIO

Reproduced by,
Allied Microfilm Corp.
Akron, Ohio

AVON LAKE
VILLAGE

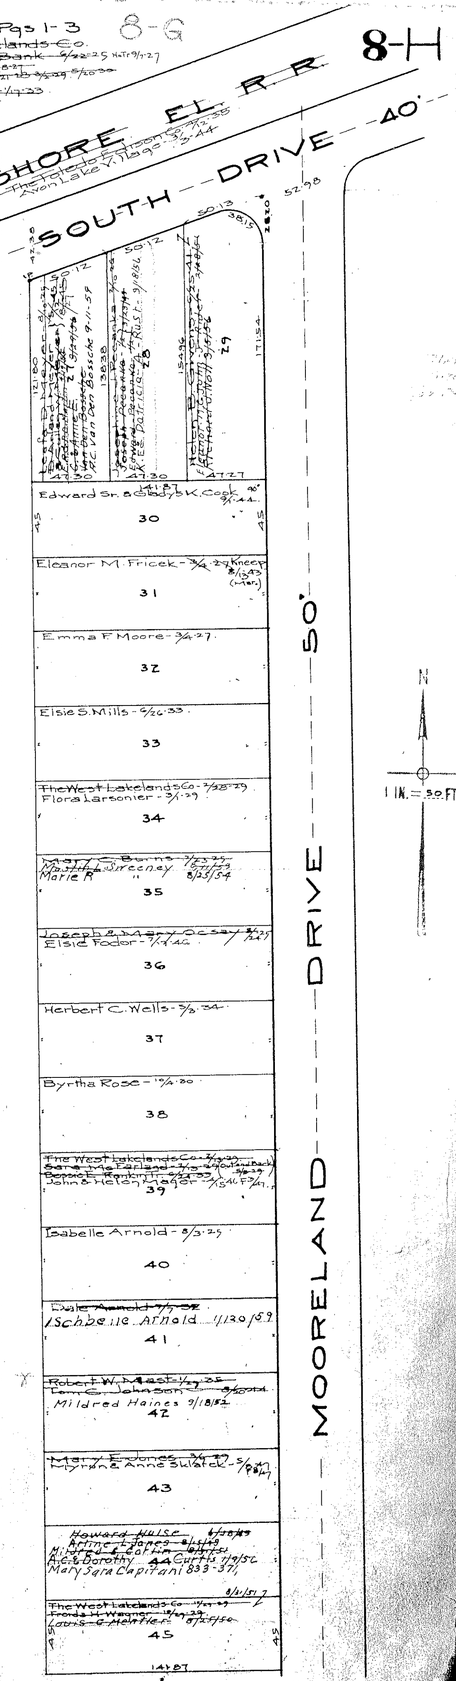

8-I

8/H

112
32