COPYRIGHT 1962
U.S. CODE, TITLE 17
LORAIN COUNTY, OHIO

Reproduced by,
Allied Microfilm Corp.
Akron, Ohio

AVON-DOVER BEACH ~~PROPOSED~~ Record Vol 11 Pg 27
Lots in blank: ~~The Avon Dover Land Co~~ The Midland Bank 9/21-28 3/2-29 Liquidating
The streets in this Subdivision were deeded to The Village of Avon Lake 8/27-24 #154632

Avondover Beach Subn No 2 Vol. 11 Pg 25
Lots in blank: The Avon Dover Land Co. The Midland Bank 1/27-24 The Avon Dover Land Co. 3/1-25 The Midland Bank 9/21-28 3/2-29 5/8-30

39-H

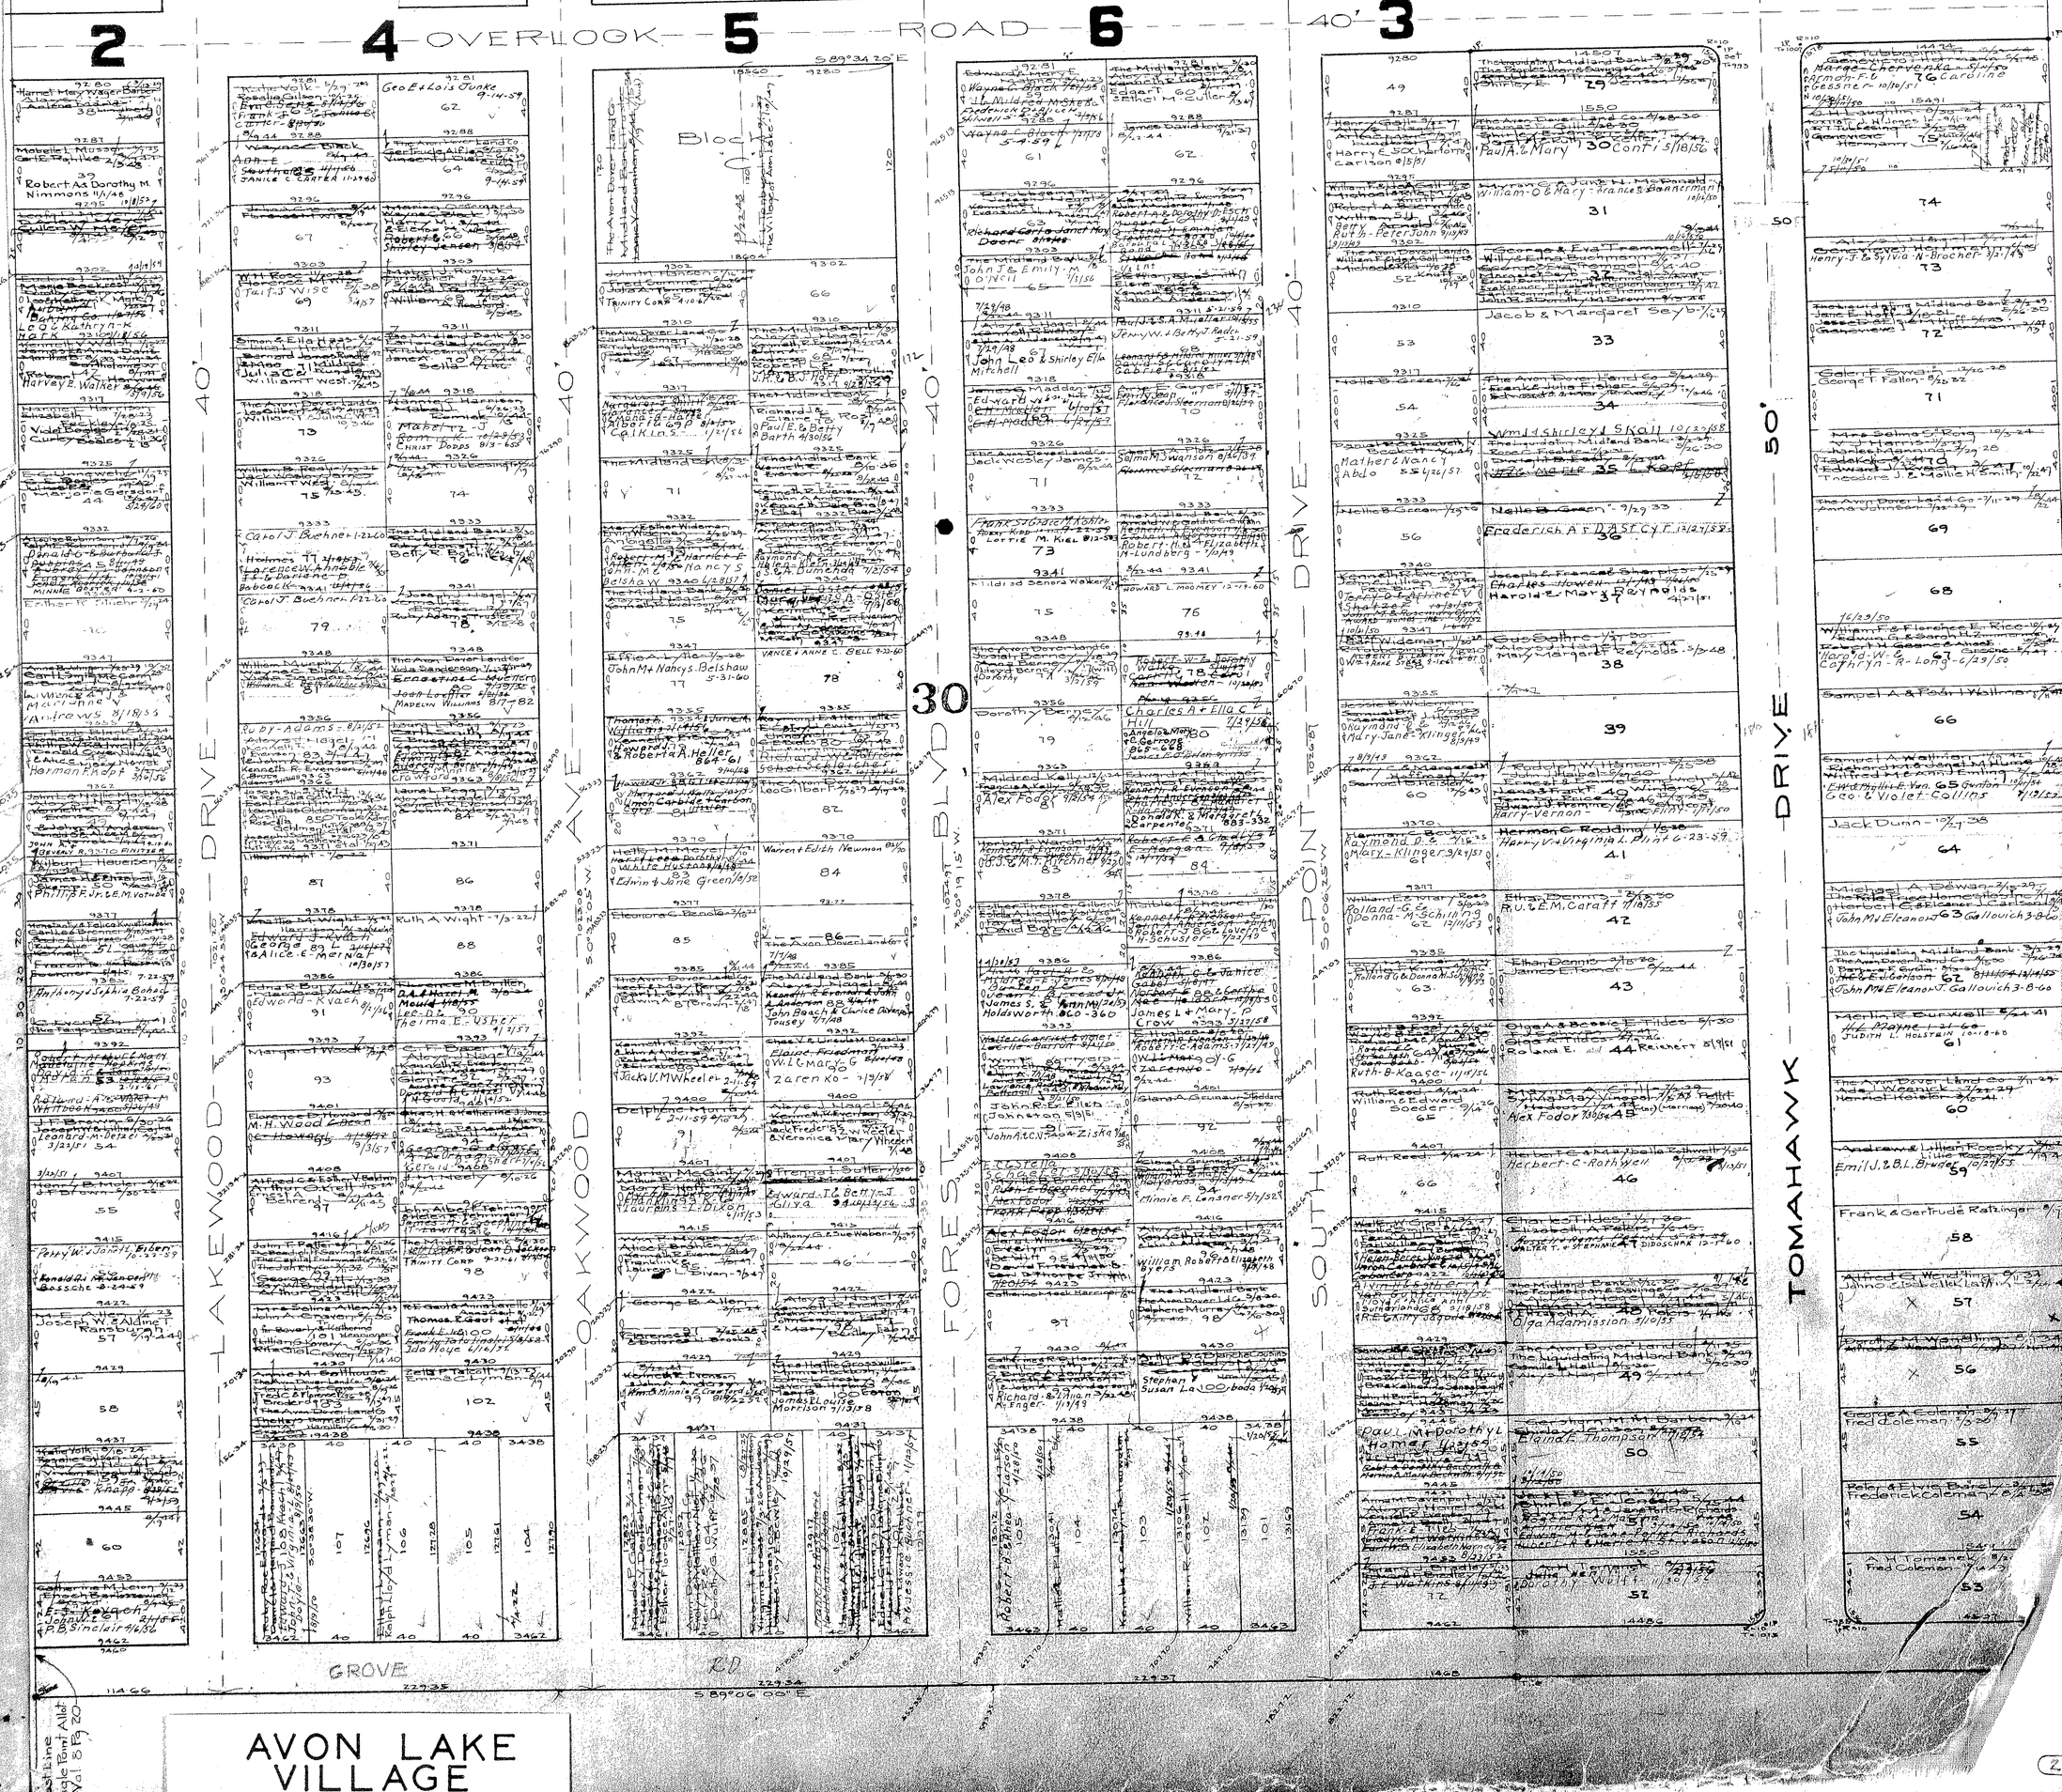

39
H