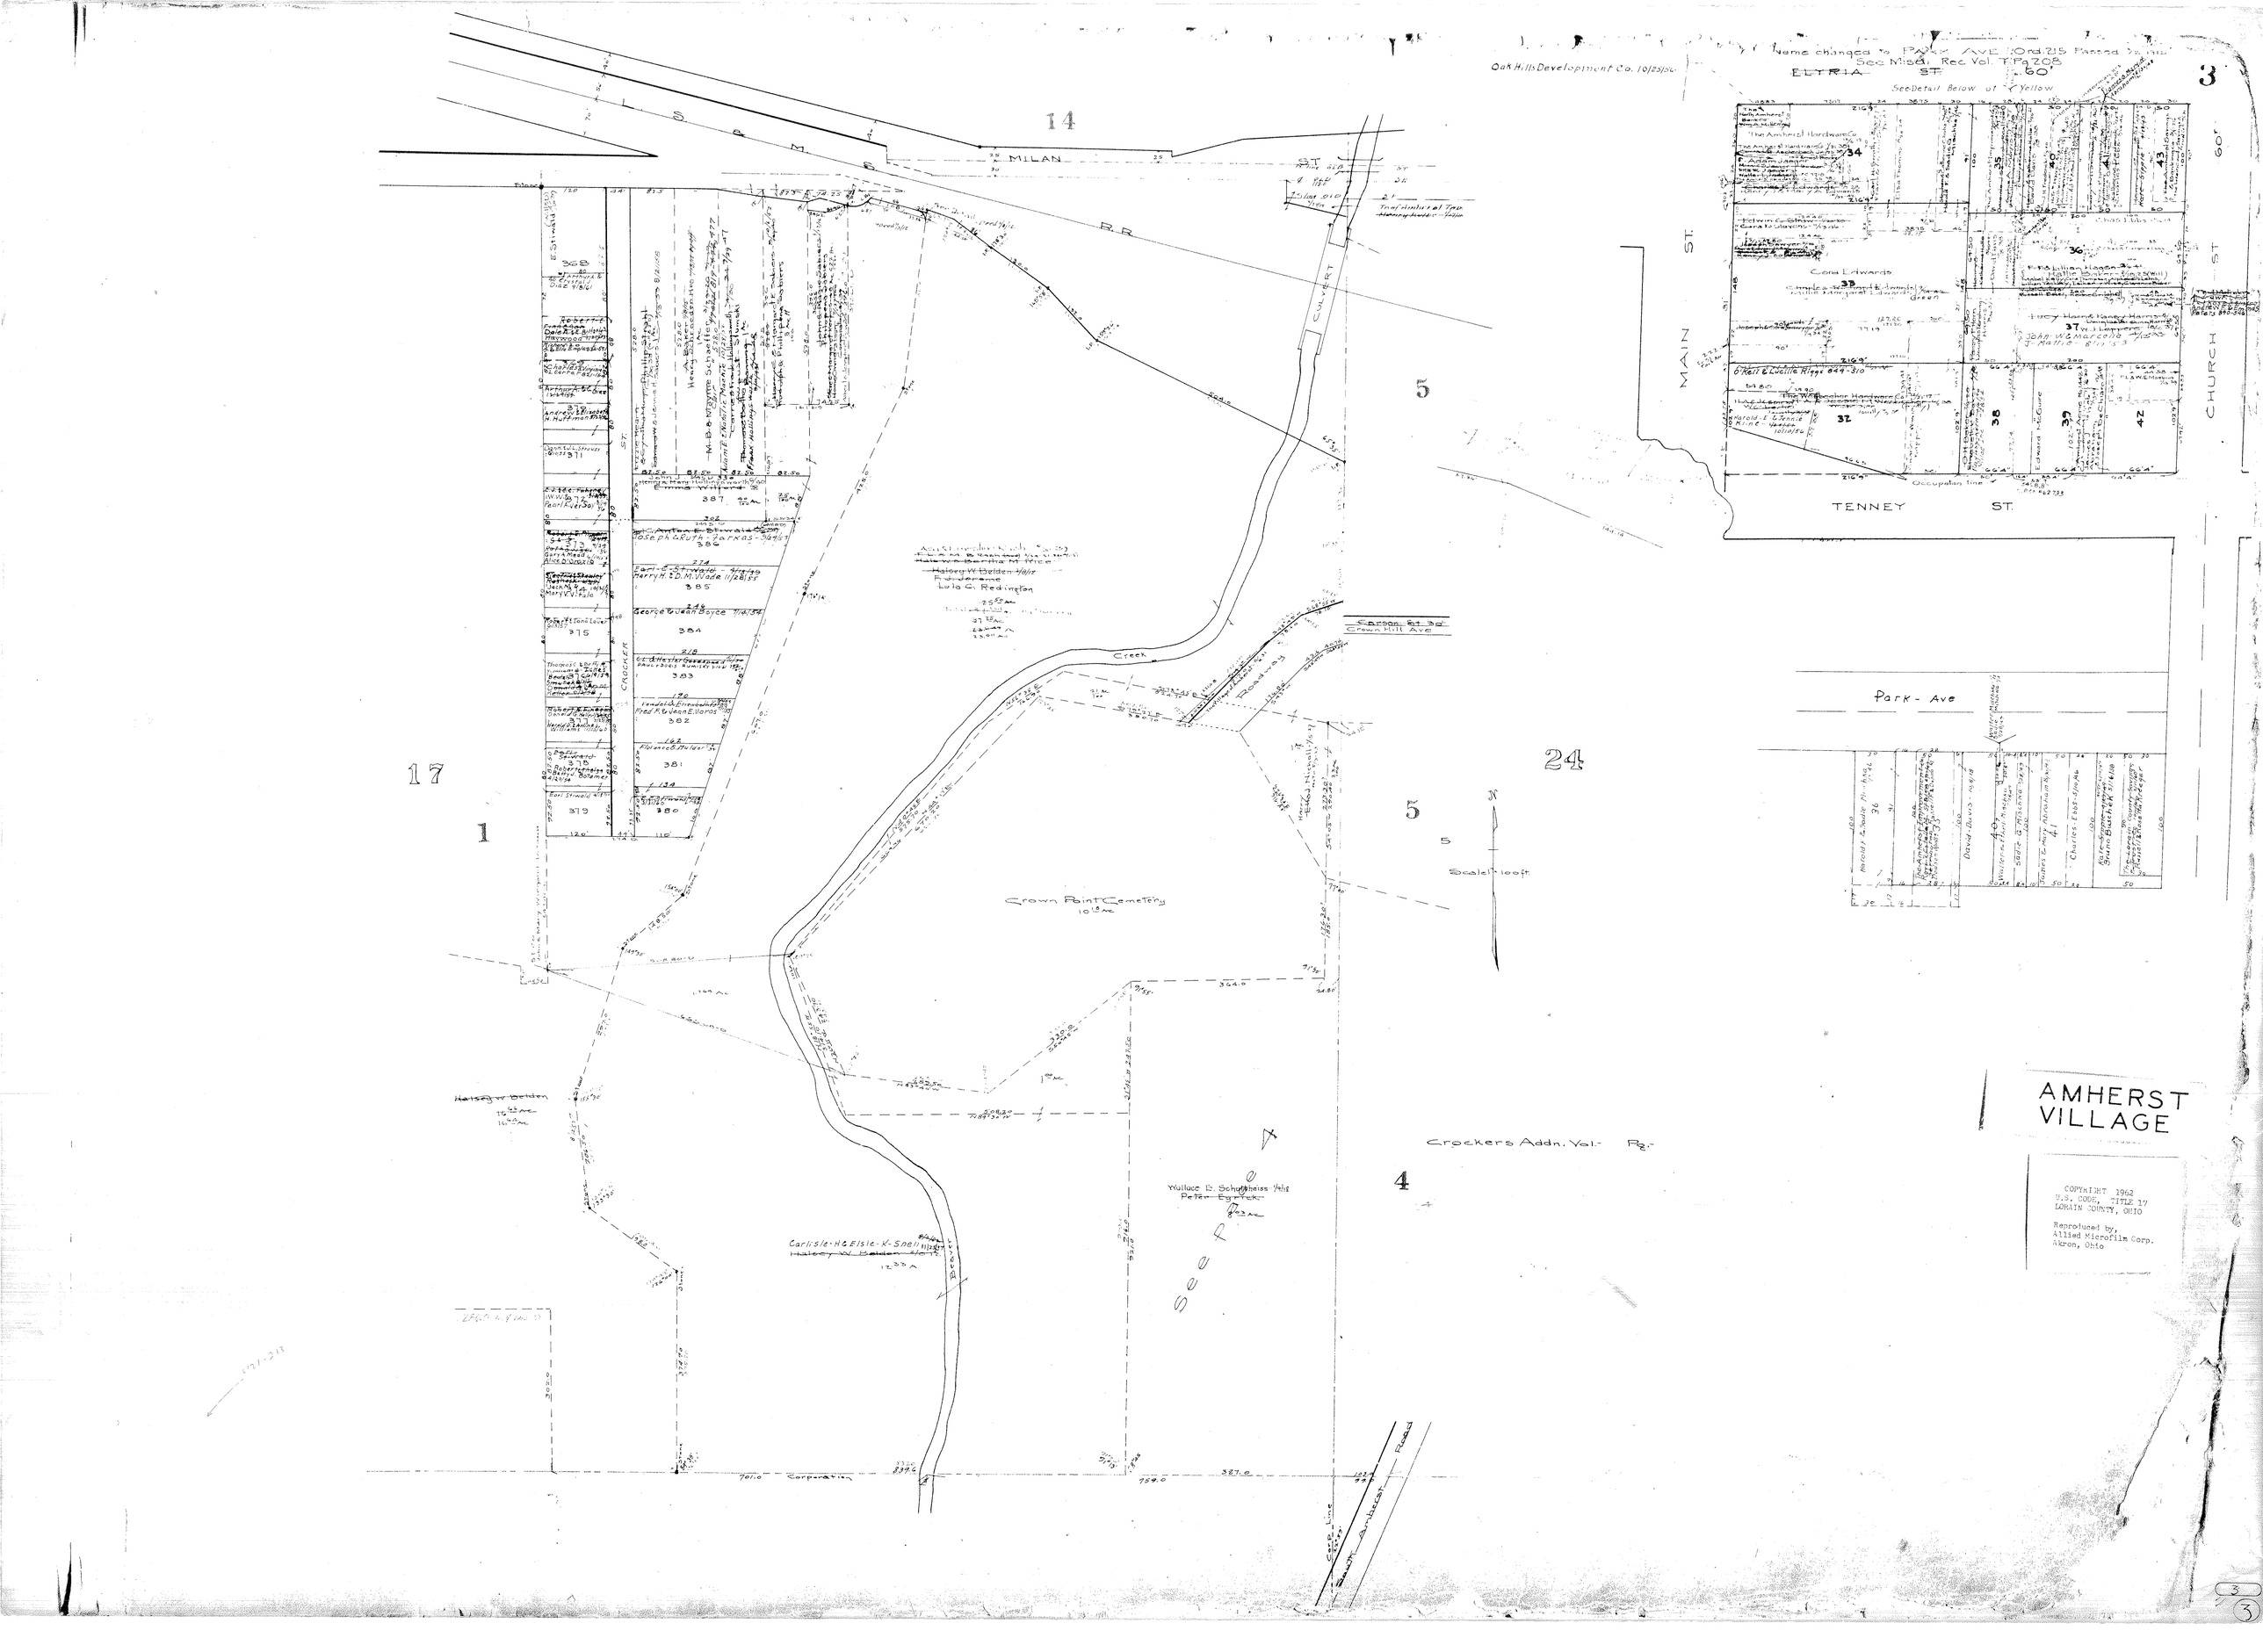

Oak Hills Development Co. 10/25/56
Name changed to PARK AVE Ord. 215 Passed 7/2/1918
See Misc. Rec. Vol. T Pg 208
ELTRIA ST. 60'
See Detail Below of Yellow
3
14
MILAN ST.
L. S. & M. S. RR
CULVERT
5
MAIN ST.
CHURCH ST.
TENNEY ST.
Cora Edwards
Occupation line
Park - Ave
17
1
24
5
Scale 1" = 100 ft.
Crown Point Cemetery
Creek
Crockers Addn. Vol. Pg.
4
Wallace E. Schuttheiss
Peter Eyrick
Carlisle H. & Elsie K. Snell
Halsey W. Belden
Beaver
Corporation
Corp. Line
South Amherst Road
AMHERST VILLAGE
COPYRIGHT 1962
U.S. CODE, TITLE 17
LORAIN COUNTY, OHIO
Reproduced by,
Allied Microfilm Corp.
Akron, Ohio