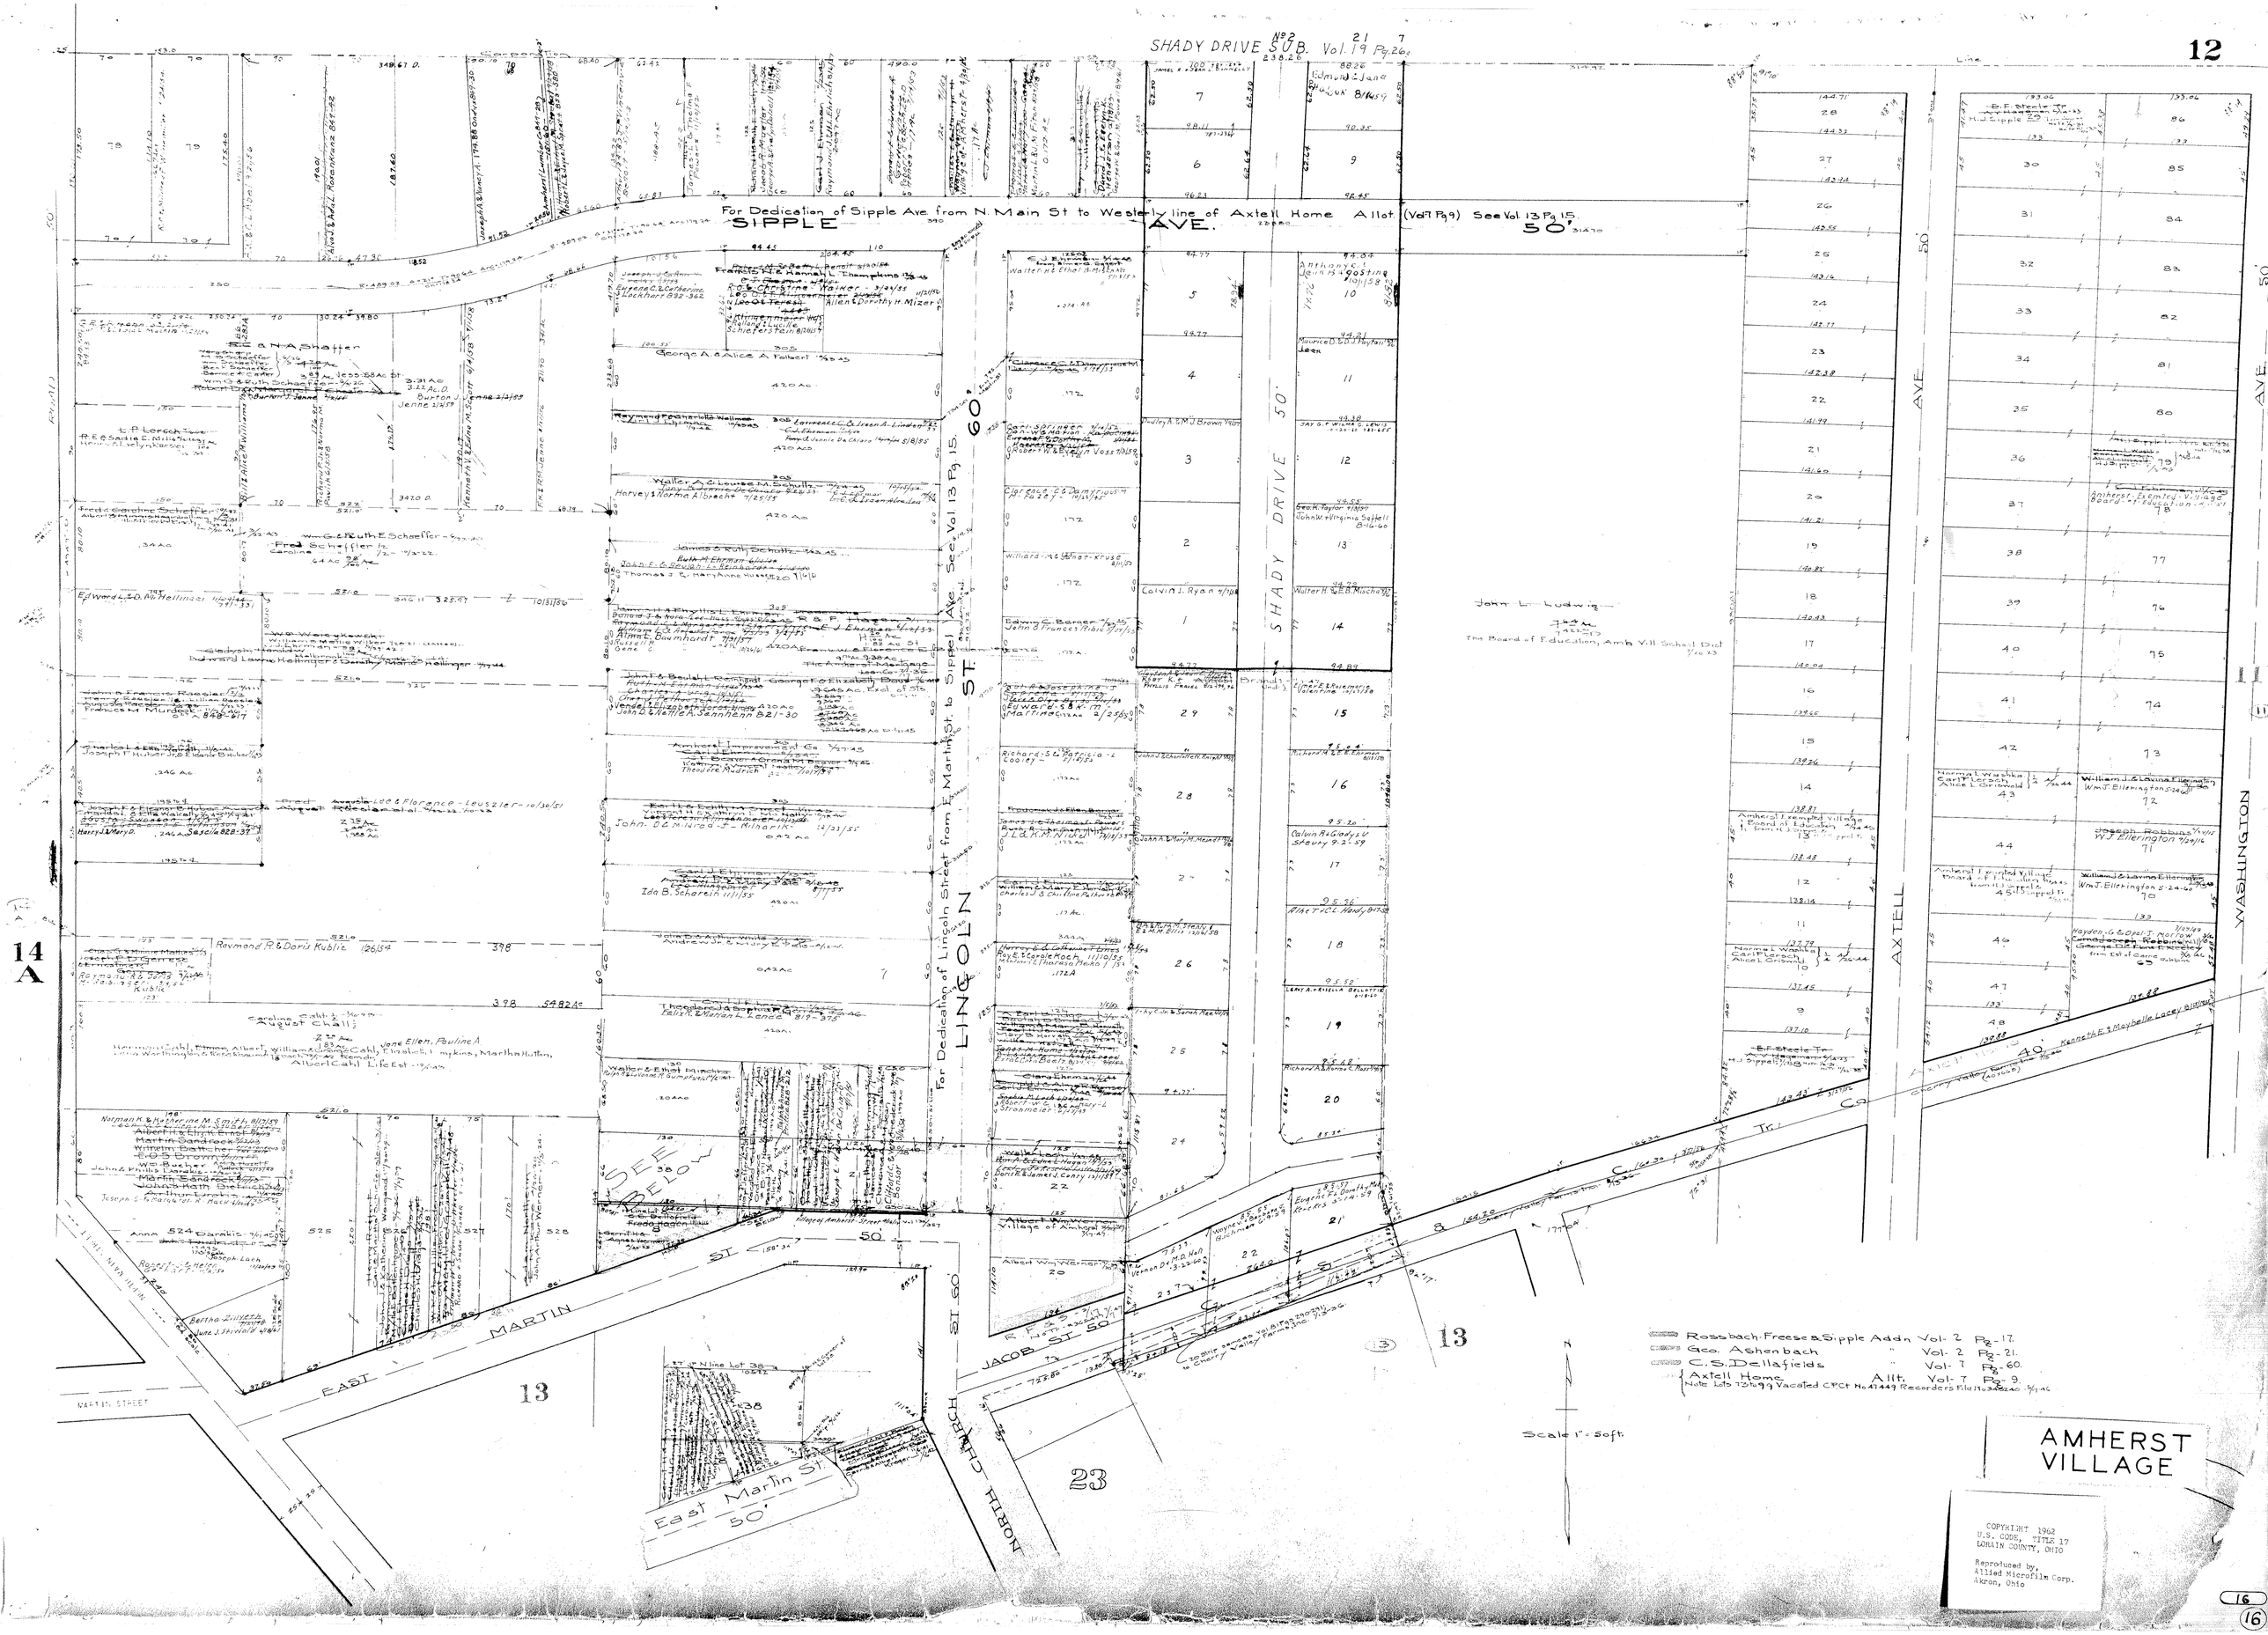
SHADY DRIVE SUB. Vol. 19 Pg. 26
For Dedication of Sipple Ave. from N. Main St to Westerly line of Axtell Home Allot. (Vol 7 Pg 9) See Vol. 13 Pg 15.
SIPPLE AVE. 50'
For Dedication of Lincoln Street from E. Martin St. to Sippel Ave. See Vol. 13 Pg. 15.
LINCOLN ST. 60'
SHADY DRIVE 50'
AXTELL AVE. 50'
WASHINGTON AVE. 50'
EAST MARTIN ST. 50'
JACOB ST. 50'
NORTH CHURCH ST. 60'
East Martin St. 50'
SEE BELOW
14 A
13
23
Rossbach-Freese & Sipple Addn Vol. 2 Pg. 17.
Geo. Ashenbach " Vol. 2 Pg. 21.
C.S. Dellafields " Vol. 7 Pg. 60.
Axtell Home Allt. Vol. 7 Pg. 9.
Scale 1" = 50 ft.
AMHERST VILLAGE
COPYRIGHT 1962
U.S. CODE, TITLE 17
LORAIN COUNTY, OHIO
Reproduced by,
Allied Microfilm Corp.
Akron, Ohio