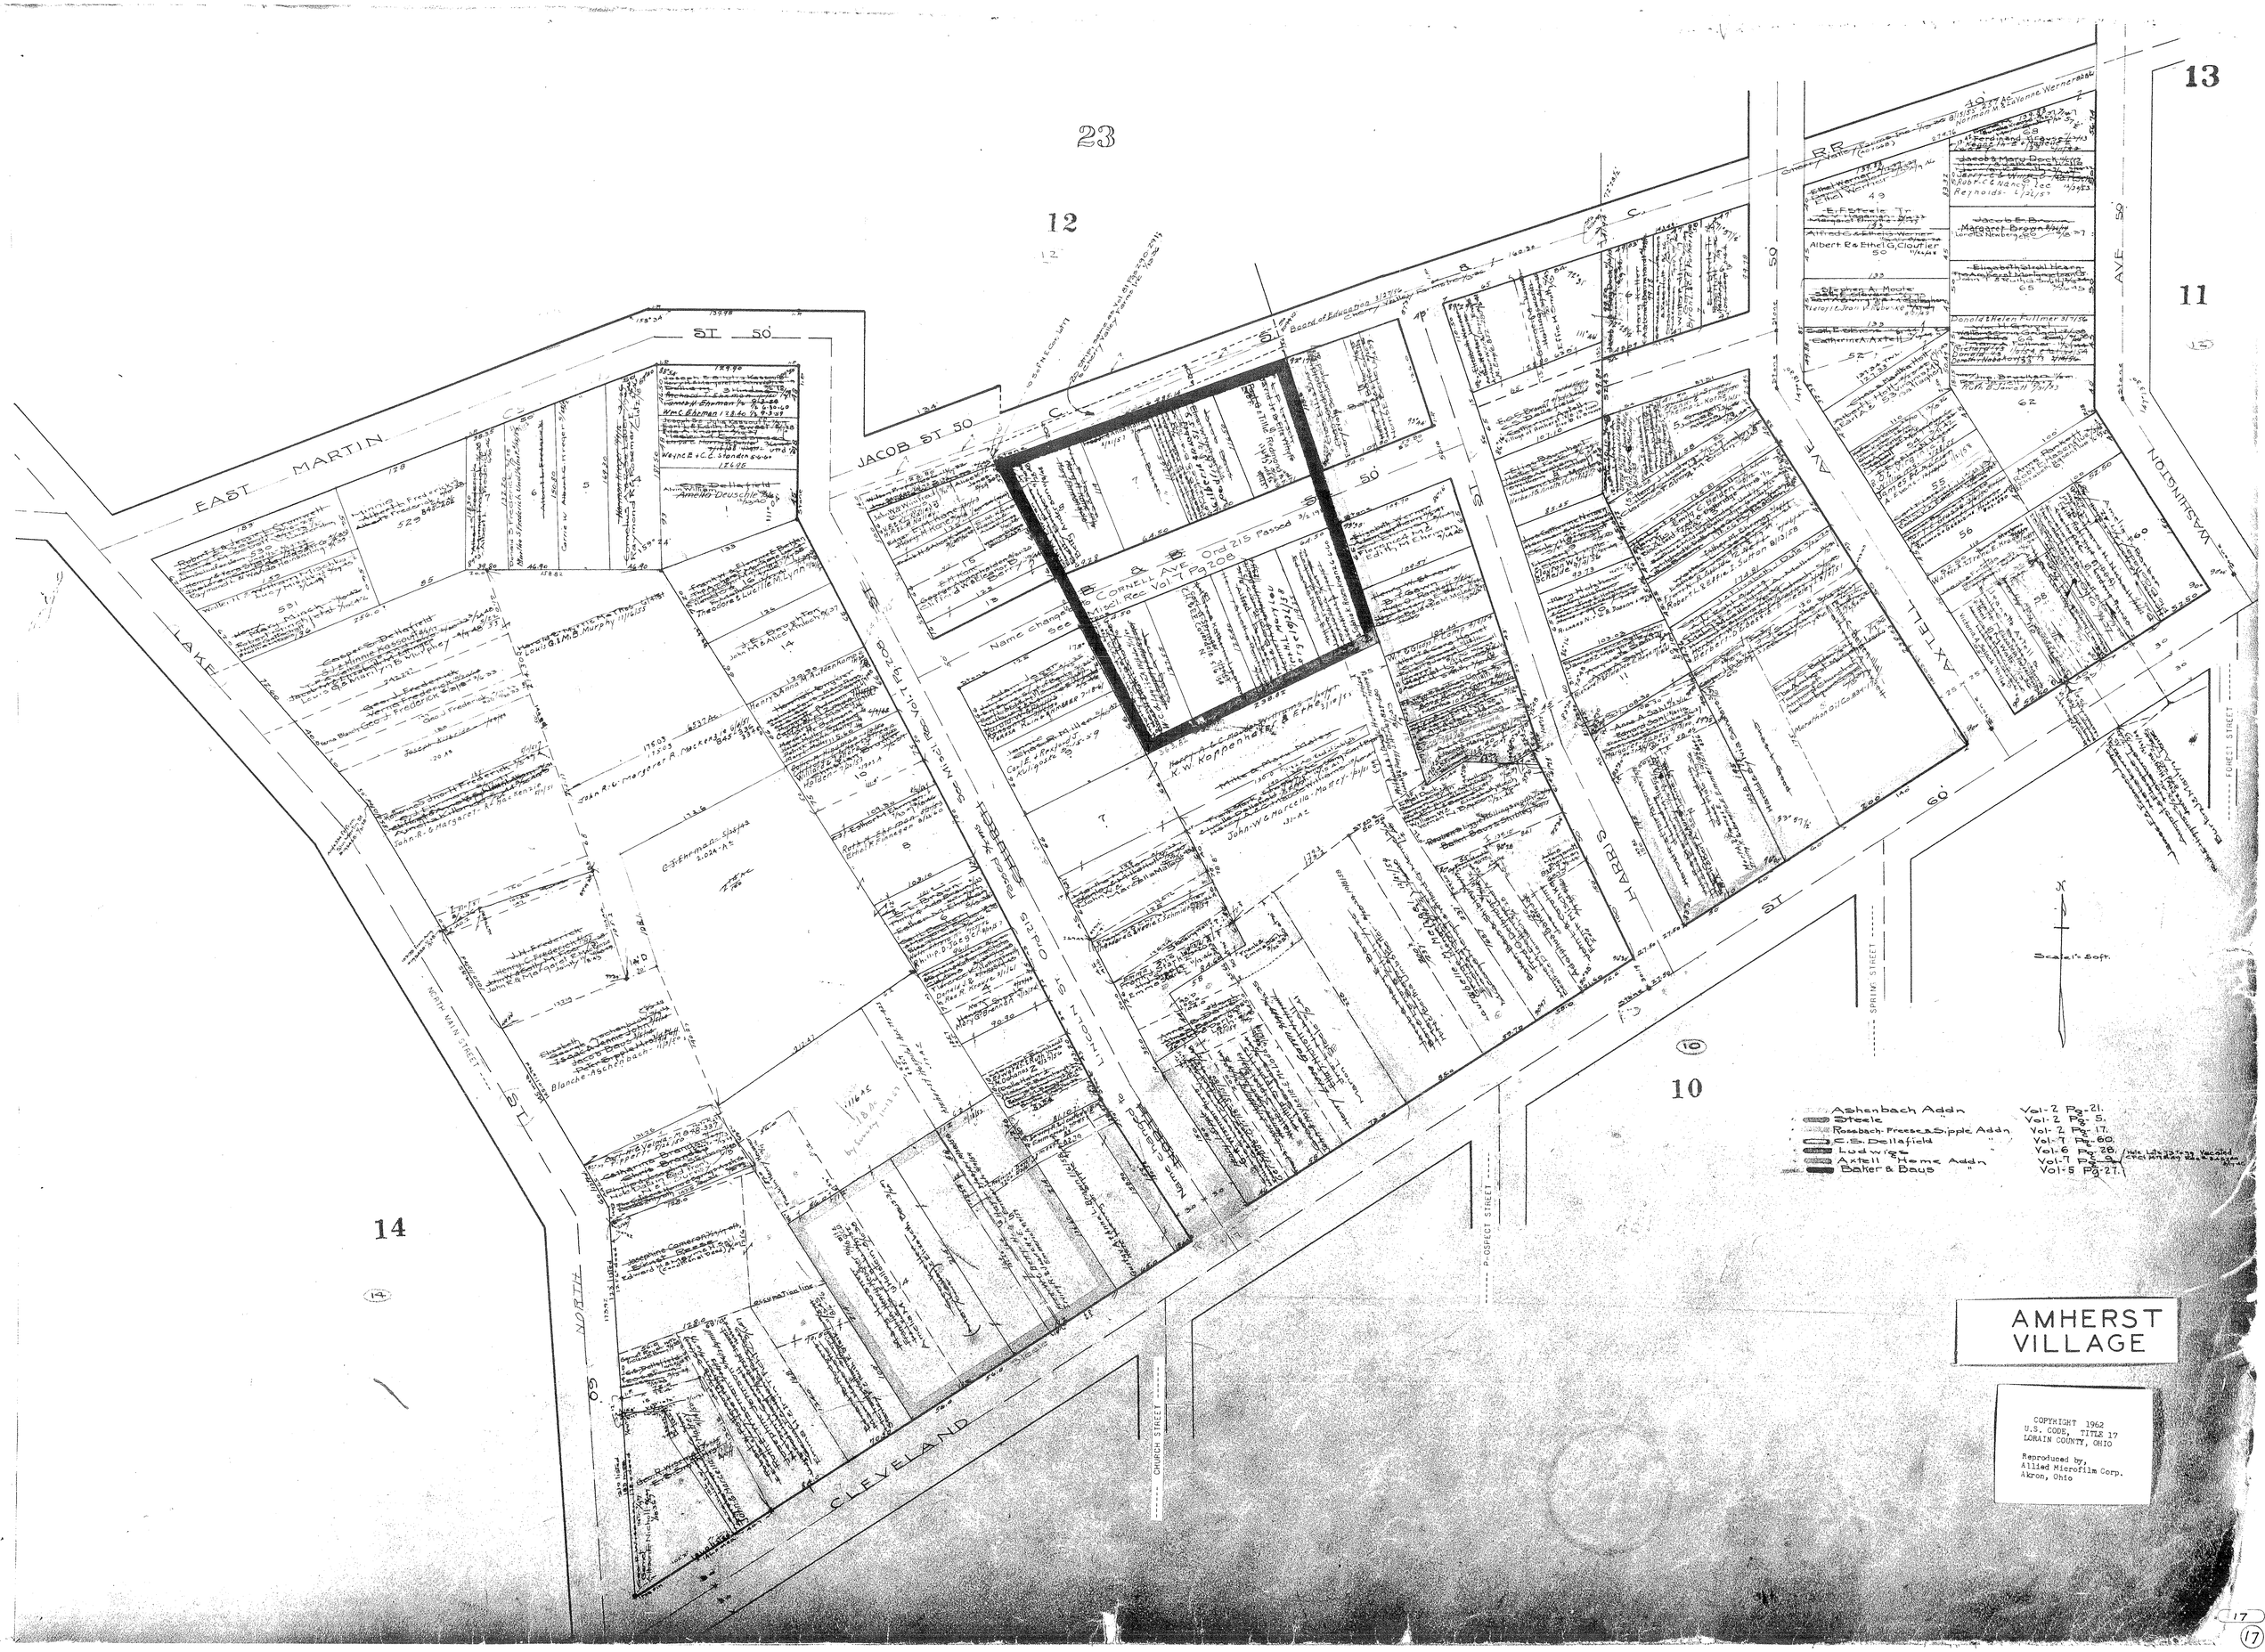

23
12
13
11
10
14
EAST MARTIN
JACOB ST 50
LAKE
NORTH
CLEVELAND
LINCOLN ST
HARRIS
AXTELL
WASHINGTON
AVE 50
SPRING STREET
CHURCH STREET
P-OSPECT STREET
FOREST STREET
Scale 1" = 50 ft.
Ashenbach Addn Vol-2 Pg-21.
Steele " Vol-2 Pg-5.
Rossbach-Freese & Sipple Addn Vol-2 Pg-17.
C.S. Dellafield " Vol-7 Pg-60.
Ludwigs " Vol-6 Pg-28.
Axtell Home Addn Vol-7 Pg-9.
Baker & Baus " Vol-5 Pg-27.
AMHERST VILLAGE
COPYRIGHT 1962
U.S. CODE, TITLE 17
LORAIN COUNTY, OHIO
Reproduced by,
Allied Microfilm Corp.
Akron, Ohio