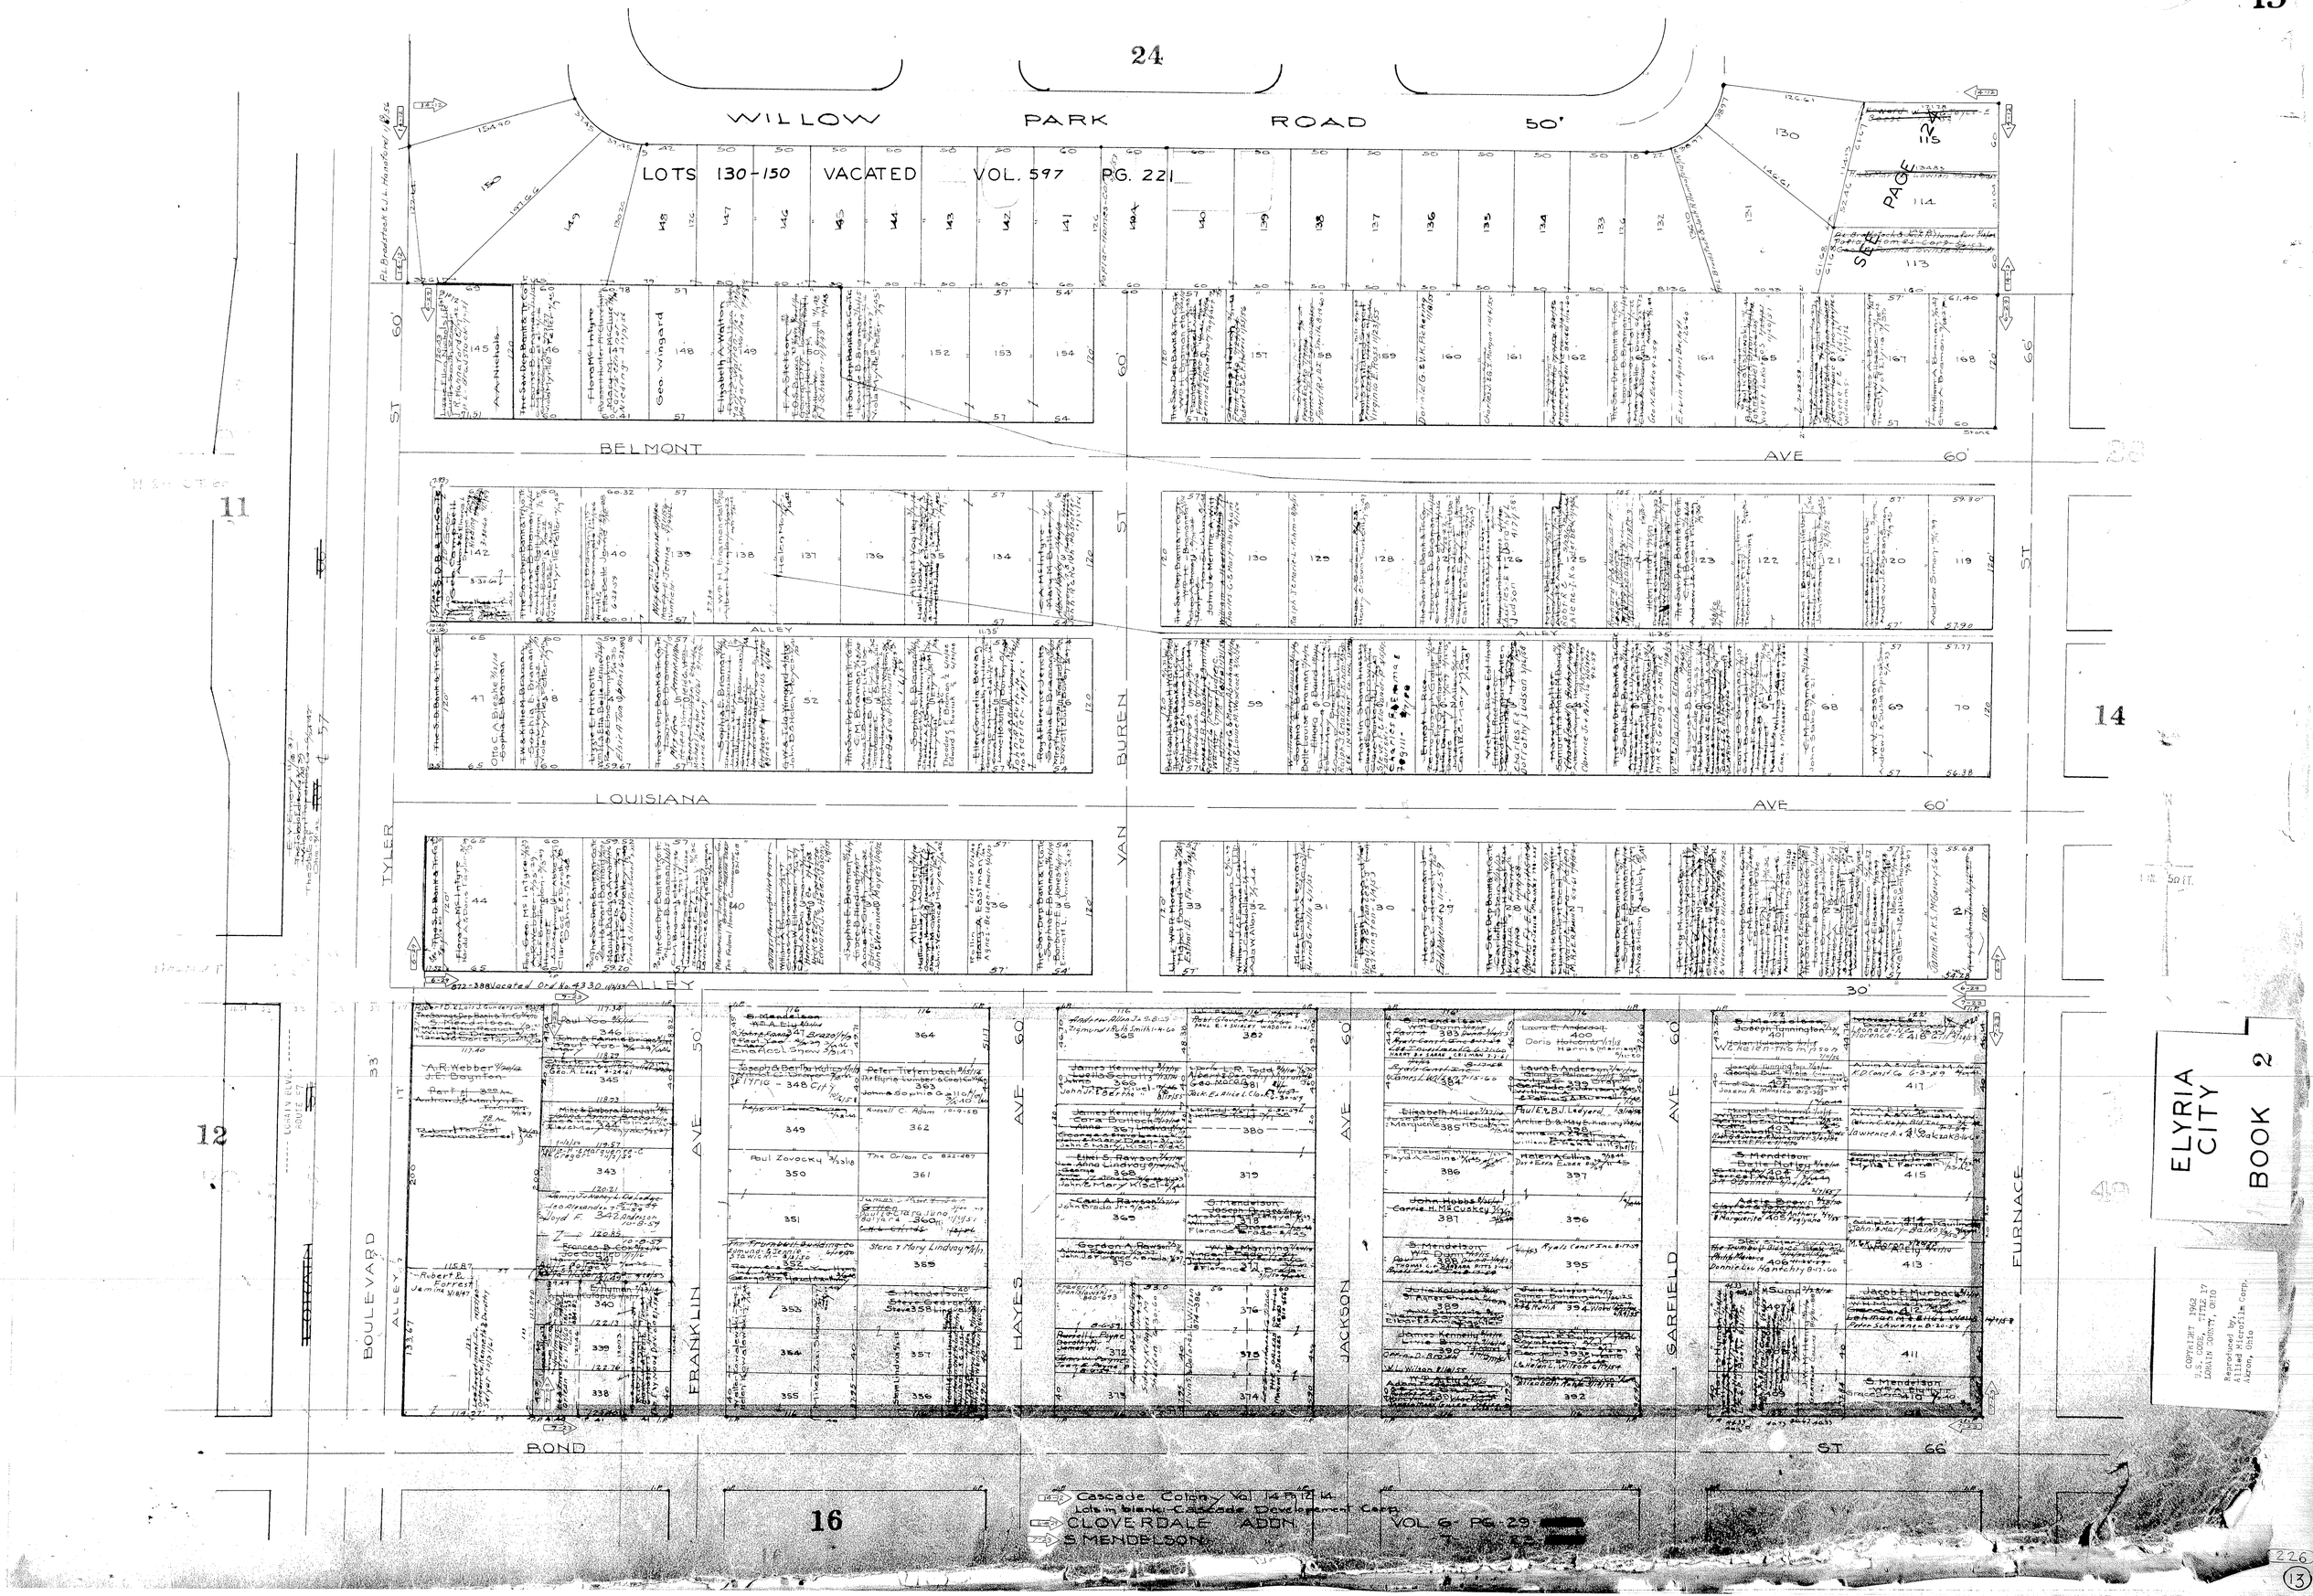
24
WILLOW PARK ROAD 50'
LOTS 130-150 VACATED VOL. 597 PG. 221
SEE PAGE 24
BELMONT AVE 60'
LOUISIANA AVE 60'
ALLEY
TYLER ST
VAN BUREN ST
BOULEVARD
FRANKLIN AVE
HAYES AVE
JACKSON AVE
GARFIELD AVE
FURNACE ST
BOND ST 66'
11
12
14
16
Cascade Colony Vol 14 Pg 12-14
Lots in blank: Cascade Development Corp.
CLOVERDALE ADDN VOL 6 PG 29
S MENDELSON
ELYRIA CITY BOOK 2
COPYRIGHT 1962 U.S. CODE, TITLE 17 LORAIN COUNTY, OHIO
Reproduced by, Allied Microfilm Corp. Akron, Ohio