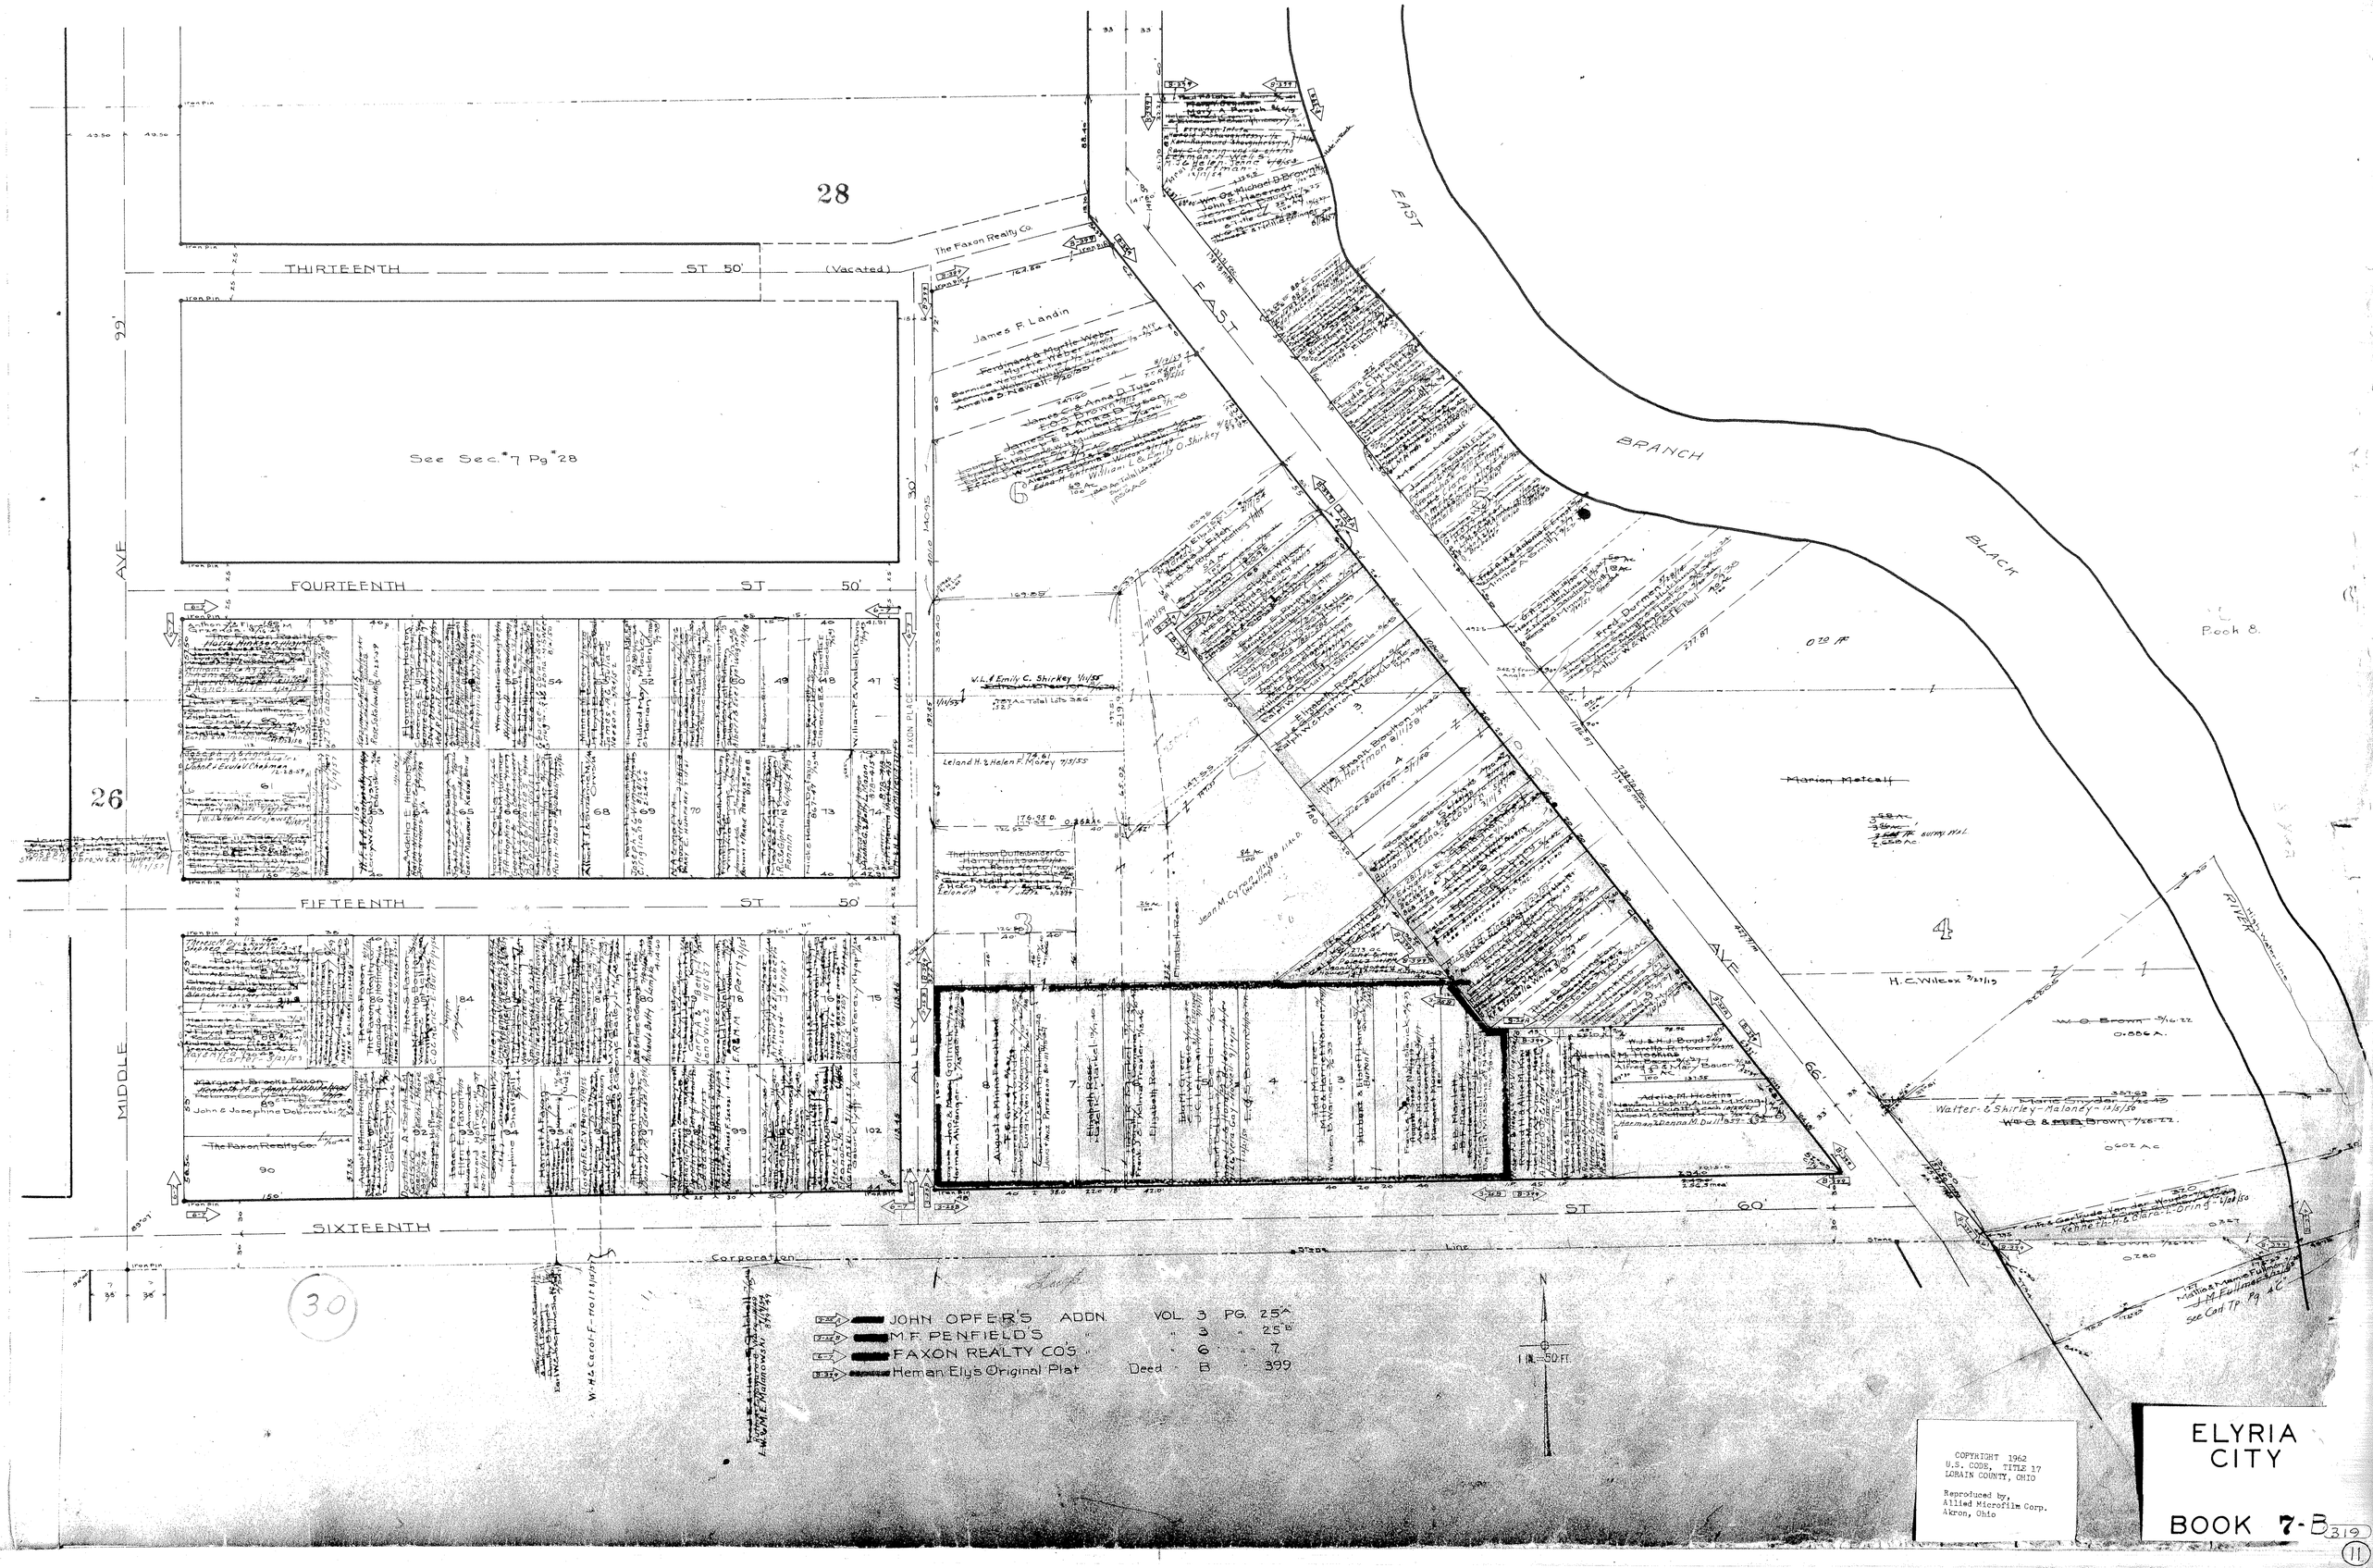
28
THIRTEENTH ST 50'
(Vacated)
The Faxon Realty Co.
See Sec. 7 Pg. 28
FOURTEENTH ST 50'
FIFTEENTH ST 50'
SIXTEENTH ST 60'
MIDDLE AVE
99'
30'
FAXON PLACE
ALLEY
EAST BLACK BRANCH
EAST AVE
66'
James F. Landin
Leland H. & Helen F. Morey 7/3/55
Marion Metcalf
H. C. Wilcox 3/27/19
Walter & Shirley Maloney 12/6/50
Corporation Line
26
30
4
Book 8
JOHN OPFER'S ADDN. VOL. 3 PG. 25
M. F. PENFIELD'S " 3 " 25
FAXON REALTY CO'S " 6 " 7
Heman Ely's Original Plat Deed B 399
1 IN. = 50 FT.
COPYRIGHT 1962
U.S. CODE, TITLE 17
LORAIN COUNTY, OHIO
Reproduced by,
Allied Microfilm Corp.
Akron, Ohio
ELYRIA CITY
BOOK 7-B
(11)