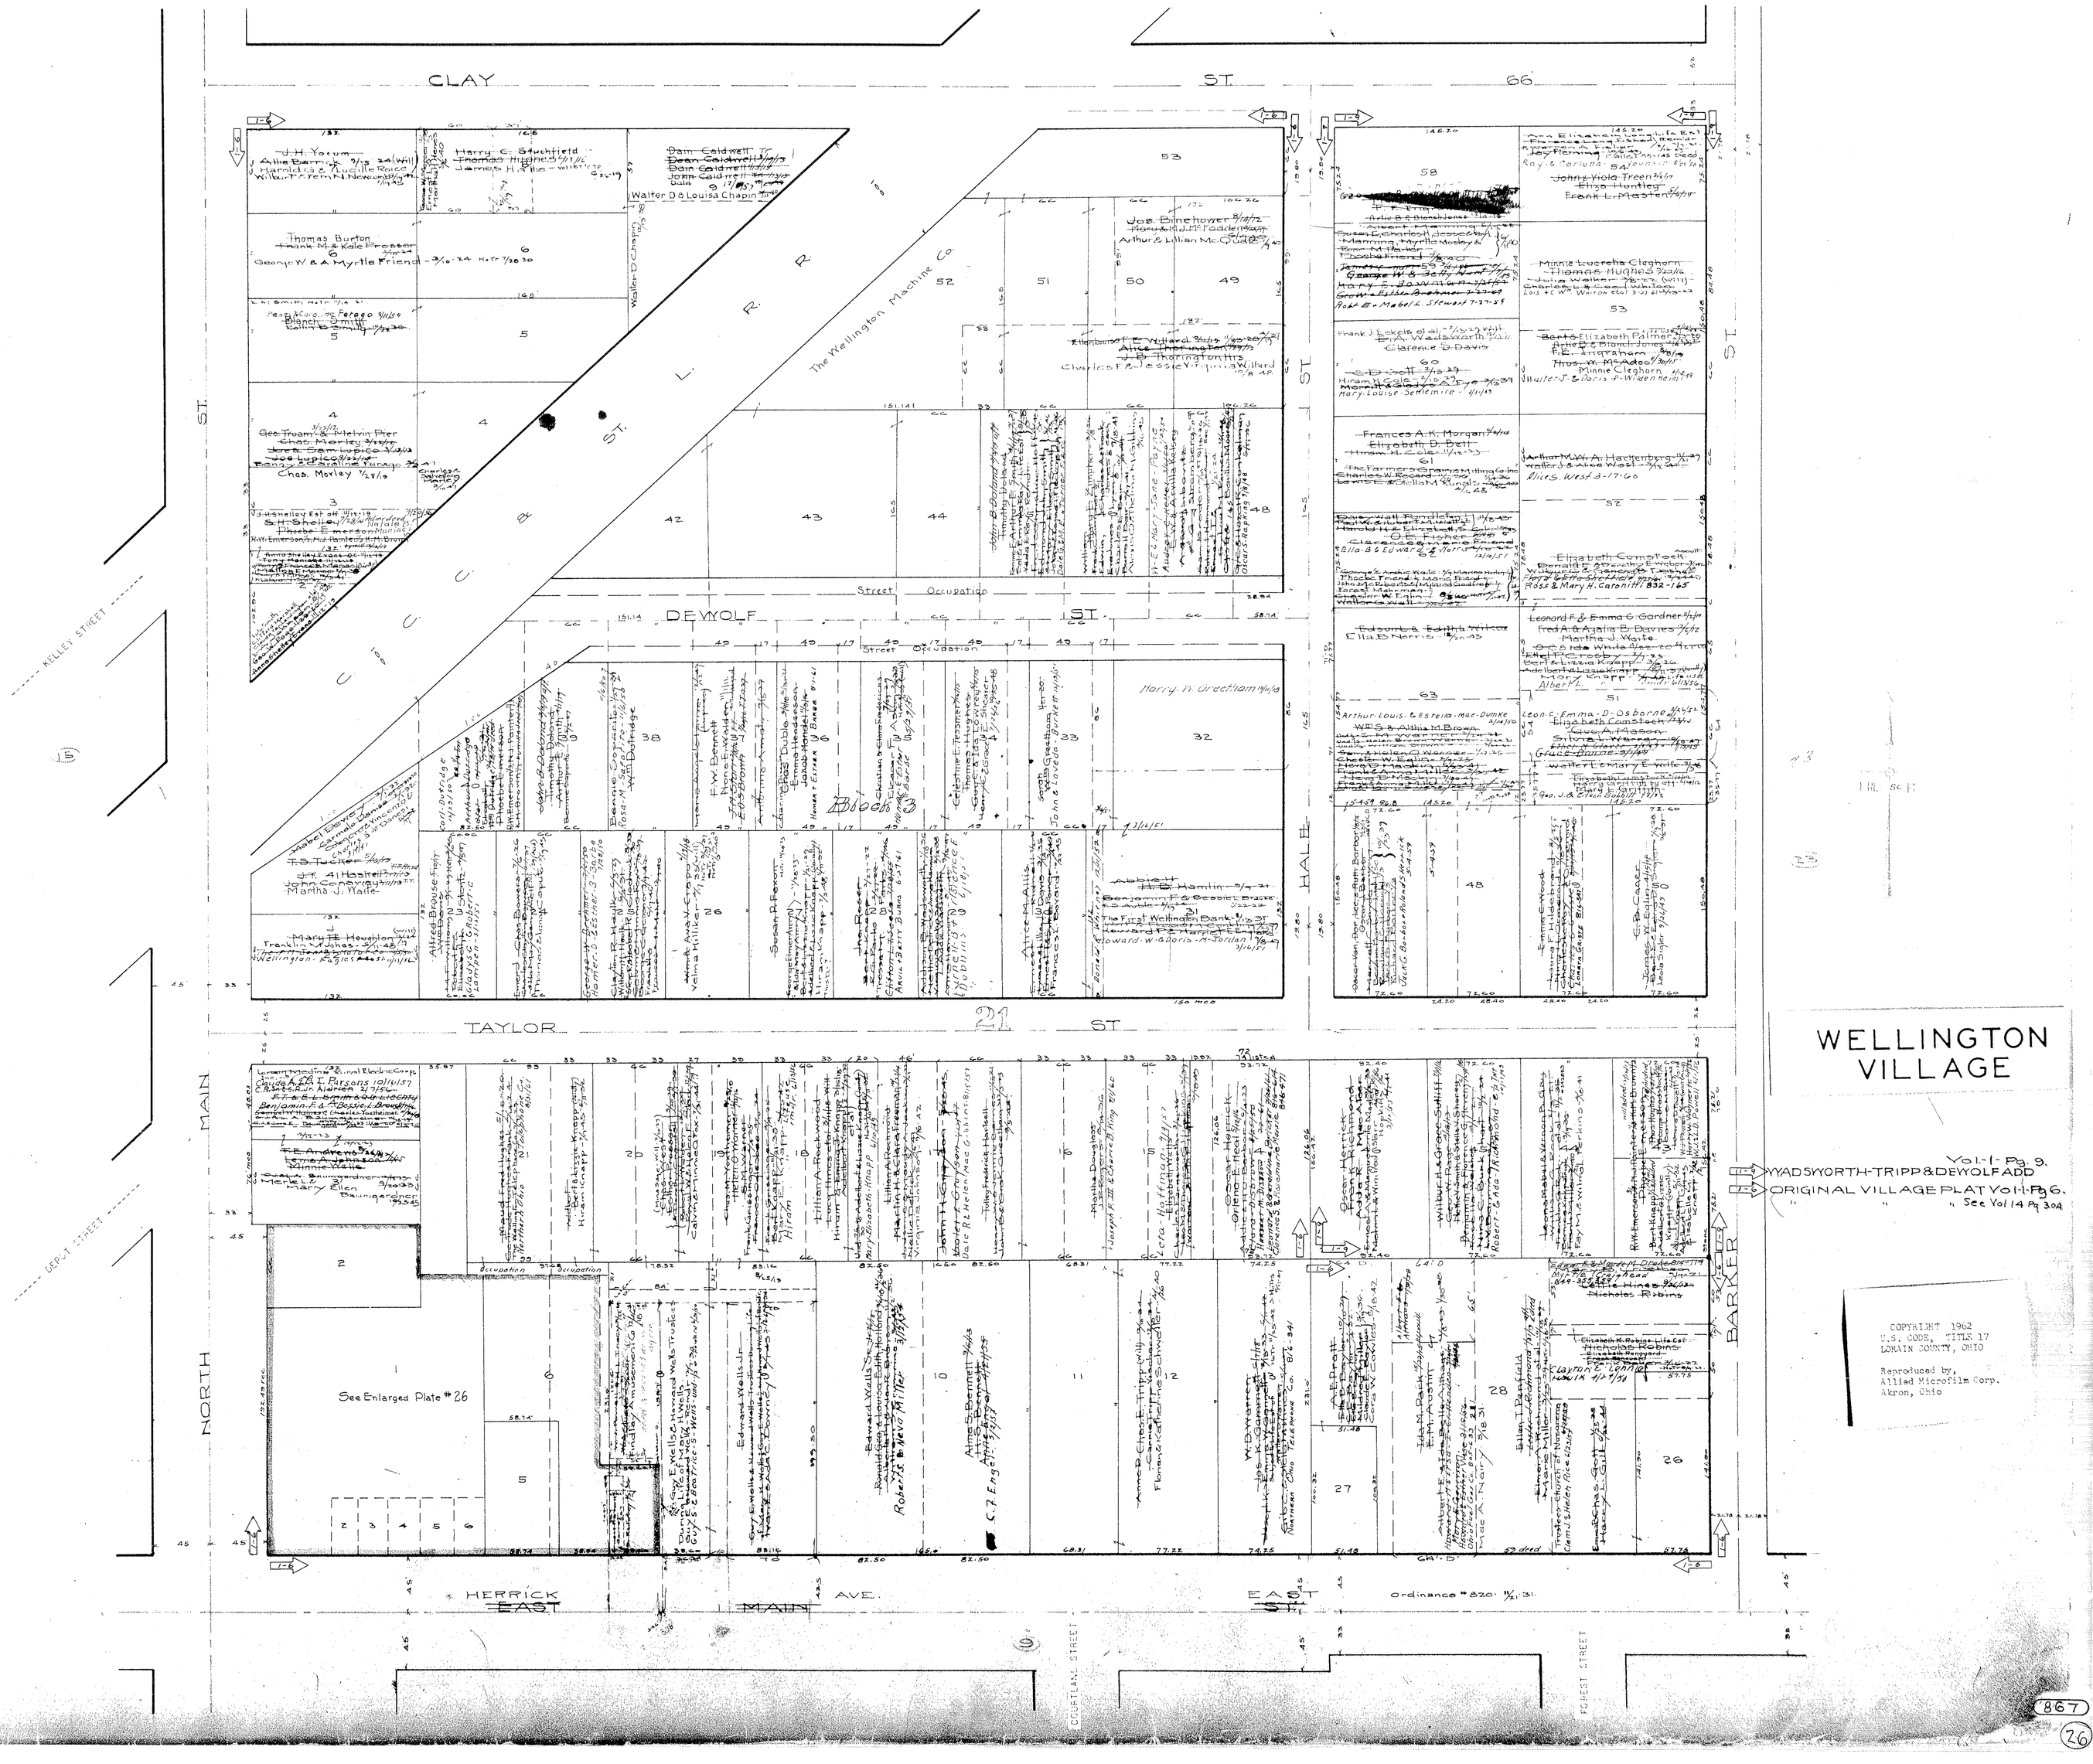
CLAY ST.
DEWOLF ST.
TAYLOR ST.
HALE ST.
NORTH MAIN
BARKER ST.
HERRICK AVE.
EAST MAIN ST.
KELLEY STREET
DEPOT STREET
COURTLAND STREET
FOREST STREET
The Wellington Machine Co.
Block 3
See Enlarged Plate #26
Ordinance #820
WELLINGTON VILLAGE
Vol. 1 Pg. 9.
WADSWORTH-TRIPP & DEWOLF ADD
ORIGINAL VILLAGE PLAT Vol. 1 Pg. 6.
See Vol 14 Pg 30A
COPYRIGHT 1962
U.S. CODE, TITLE 17
LORAIN COUNTY, OHIO
Reproduced by,
Allied Microfilm Corp.
Akron, Ohio
867
26