VOL 19 @ 10-A (1/15)

10 A

PAGE 10-A

NO. 505866

BACON ALLOTMENT

ORIGINAL LOT NO 46 BROWNHELM TWP

SCALE 50' = 1. INCH

OUNTY OF

MONUMENTS
SHOWN HEREON
ES ONLY. ALL OF
SEAL
SURVEYOR
49

E FOR STREET

D OF SAID CORPORATION
REE ACT AND DEED

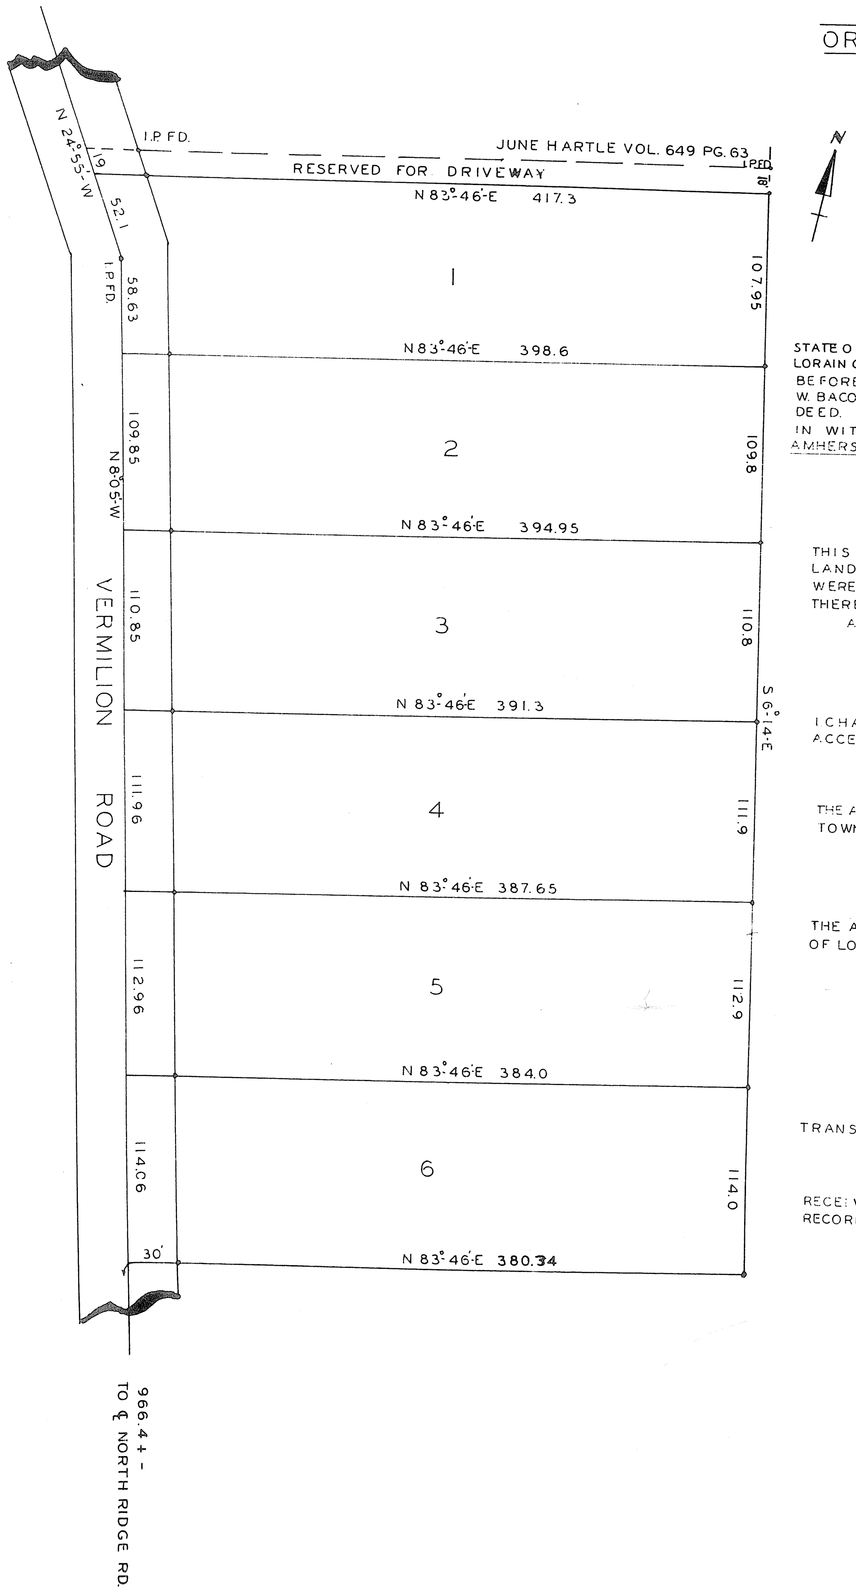

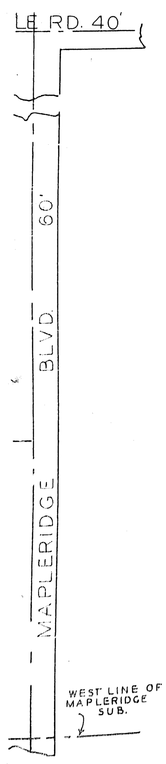

STATE OF OHIO
LORAIN COUNTY S. S.
BEFORE ME A NOTARY PUBLIC IN AND FOR SAID COUNTY PERSONALLY APPEARED CHARLES W. BACON WHO ACKNOWLEDGED THE SIGNING OF THIS PLAT TO BE HIS FREE ACT AND DEED.
IN WITNESS WHEREOF I HAVE HEREUNTO SET MY HAND AND OFFICIAL SEAL AT AMHERST OHIO, THIS 5TH DAY OF MAY 1956

SETH E. STEVENS
NOTARY PUBLIC COM EXP 5/1/57 NOTARY SEAL

THIS PLAT MADE AT THE REQUEST OF CHARLES W. BACON EMBRACES 6.0 ACRES OF LAND IN ORIGINAL BROWNHELM TOWNSHIP LOT 46 LORAIN COUNTY OHIO MONUMENTS WERE FOUND OR SET AS SHOWN MEASUREMENTS ARE IN FEET AND DECIMAL PARTS THEREOF
ALL OF WHICH I CERTIFY TO BE CORRECT.

C.T. BIGGS
C.T. BIGGS REGISTERED SURVEYOR SEAL ENGINEER

I CHARLES W. BACON, OWNER OF THE LAND EMBRACED WITHIN THIS PLAT HEREBY ACCEPT THE SAME TO BE CORRECT AS SHOWN HEREON CHARLES W. BACON

THE ABOVE PLAT WAS DULY APPROVED BY THE ZONING BOARD OF BROWNHELM TOWNSHIP LORAIN COUNTY OHIO THIS _____ DAY OF _____ 1956.

THE ABOVE PLAT WAS DULY APPROVED BY THE COUNTY COMMISSIONERS OF LORAIN COUNTY OHIO
THIS 20TH DAY OF JUNE 1956
O. G. DUNN
J. NORMAN THOMPSON

TRANSFERRED JUNE 25, 1956 FRANK AYRES AUDITOR

RECEIVED FOR RECORD JUNE 25, 1956 AT 2:55 P.M
RECORDED JUNE 25, 1956 IN RECORD VOL. 19 PAGE 10-A
LEOTA B. MITCHELL
LORAIN COUNTY RECORDER
M.C.
RECORDING FEE $7.75

VOL 19 @ 10-A (1/15)

http://www.ohiolandpdf.com
Created by TIFF To PDF trial version, to remove this mark, please register this software.