VOL 20 Pg 32 (747)

VOL 20 Pg 32 (747)

CENTERLINE LOCATION PLAN

LOR - 82 - (4.79 - 12.47)

EATON TWP T-5N R-16W — COLUMBIA TWP T-5N R-15W

LORAIN COUNTY - OHIO

FED. RD. DIVISION	STATE	PROJECT	
2	OHIO		

147 / 148

1 / 2

0 100 500 1000 1500 2000

SCALE IN FEET

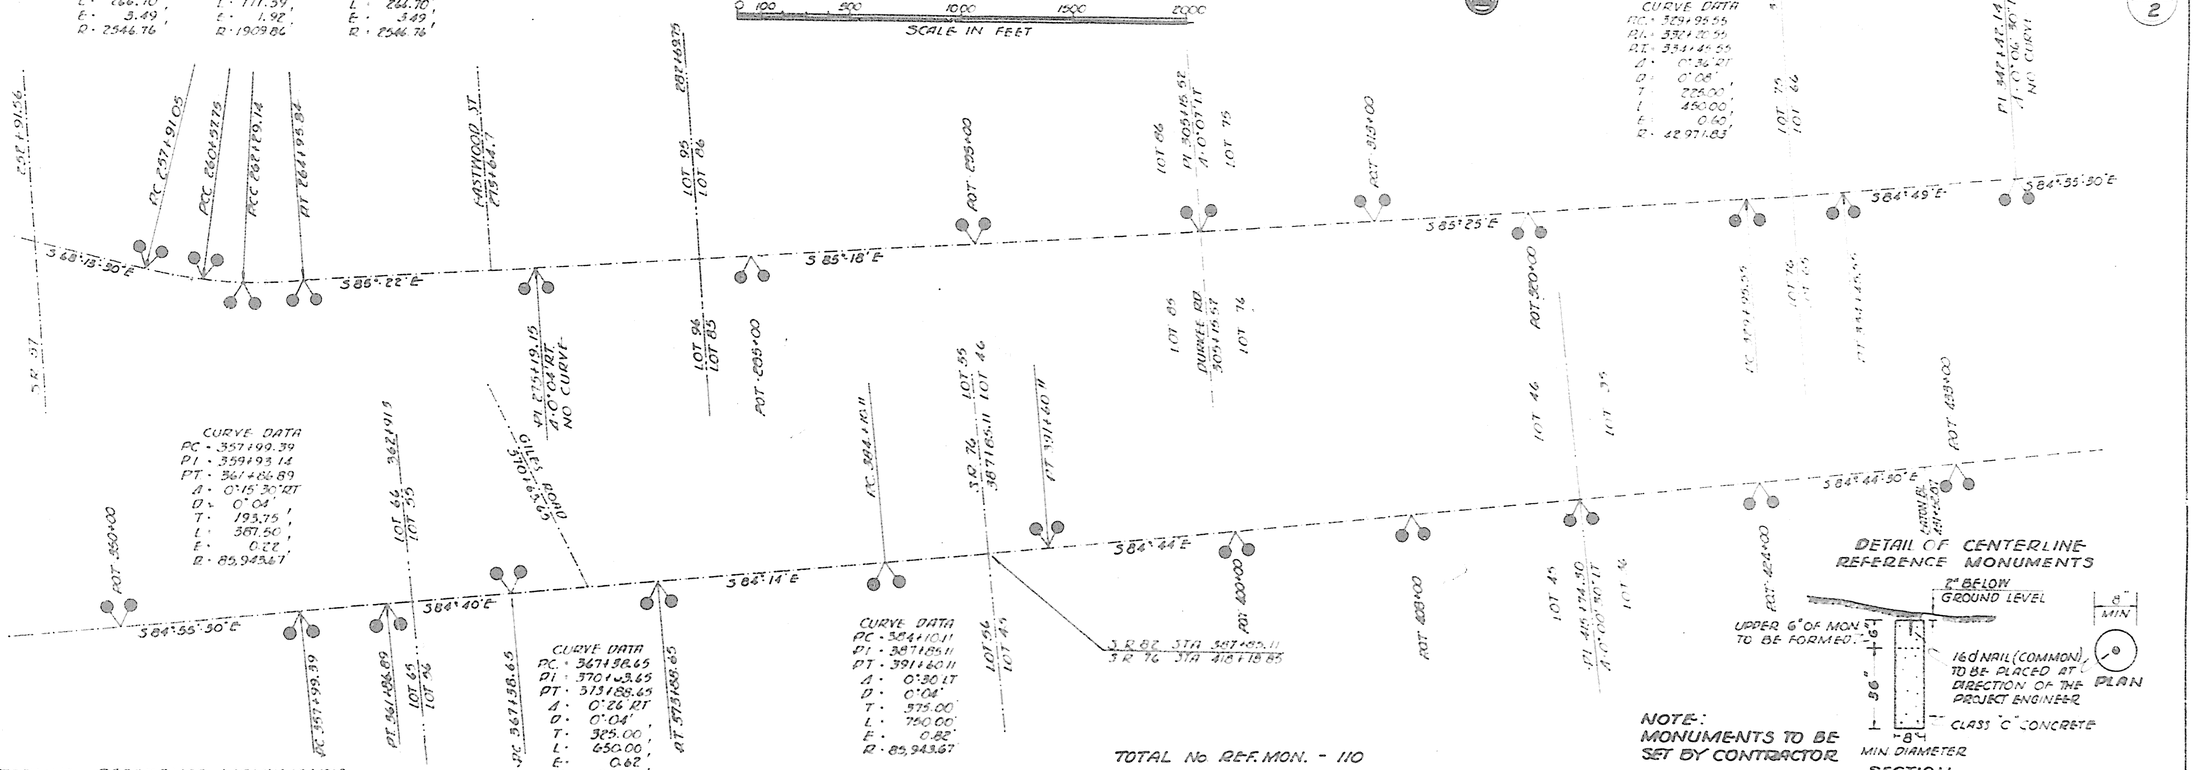

CENTERLINE REFERENCE MONUMENTS

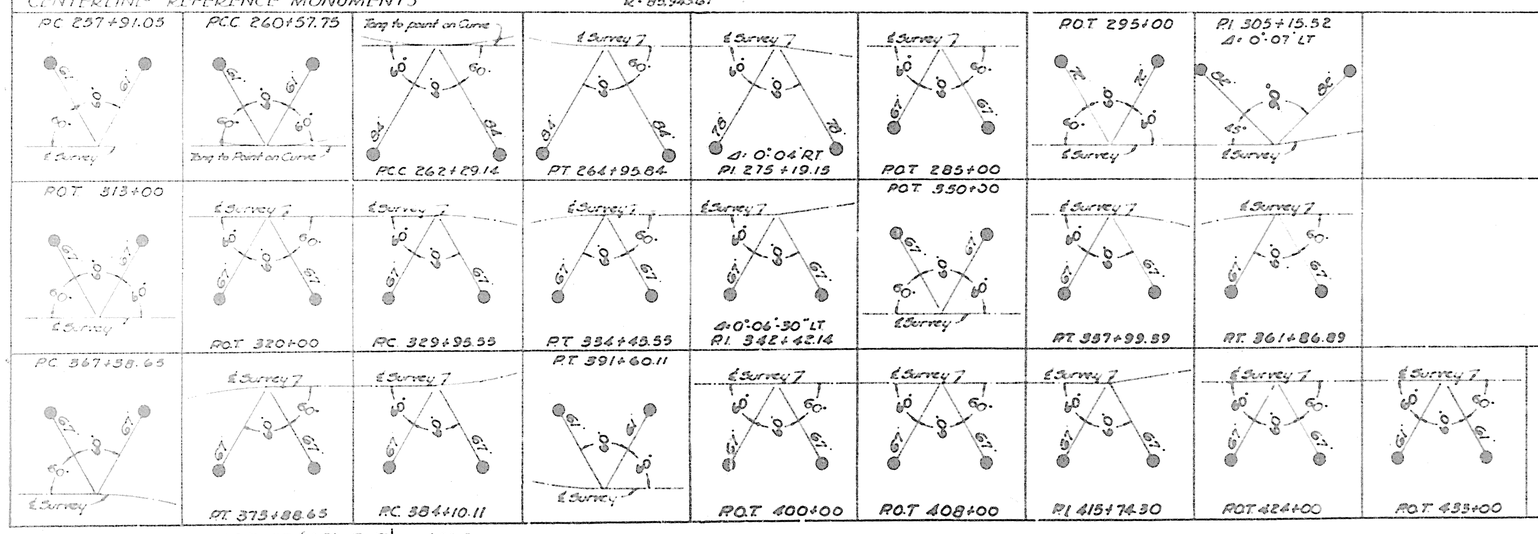

PLOT VOL 20 PAGE 32

582420

Recorded for Record
Nov. 25, 1959
at 11:31 o'clock A.M.
Recorde Nov. 25, 1959
Lester B. Mitchell
Lorain County Recorder

$ 50
Recording Fee

LOCATION PLAN LOR 82 (4.79-12.47) 1 OF 2

http://www.adobe.com
Created by TIFF To PDF trial version, to remove this mark, please register this software.