547678

R. LINDSEY SUBDIVISION NO. 1

PART OF ORIGINAL LOT NO. 106 RUSSIA TOWNSHIP
LORAIN COUNTY OHIO

SCALE: 1" = 50' SEPTEMBER 1958
GARY E. PENFOUND REGISTERED SURVEYOR

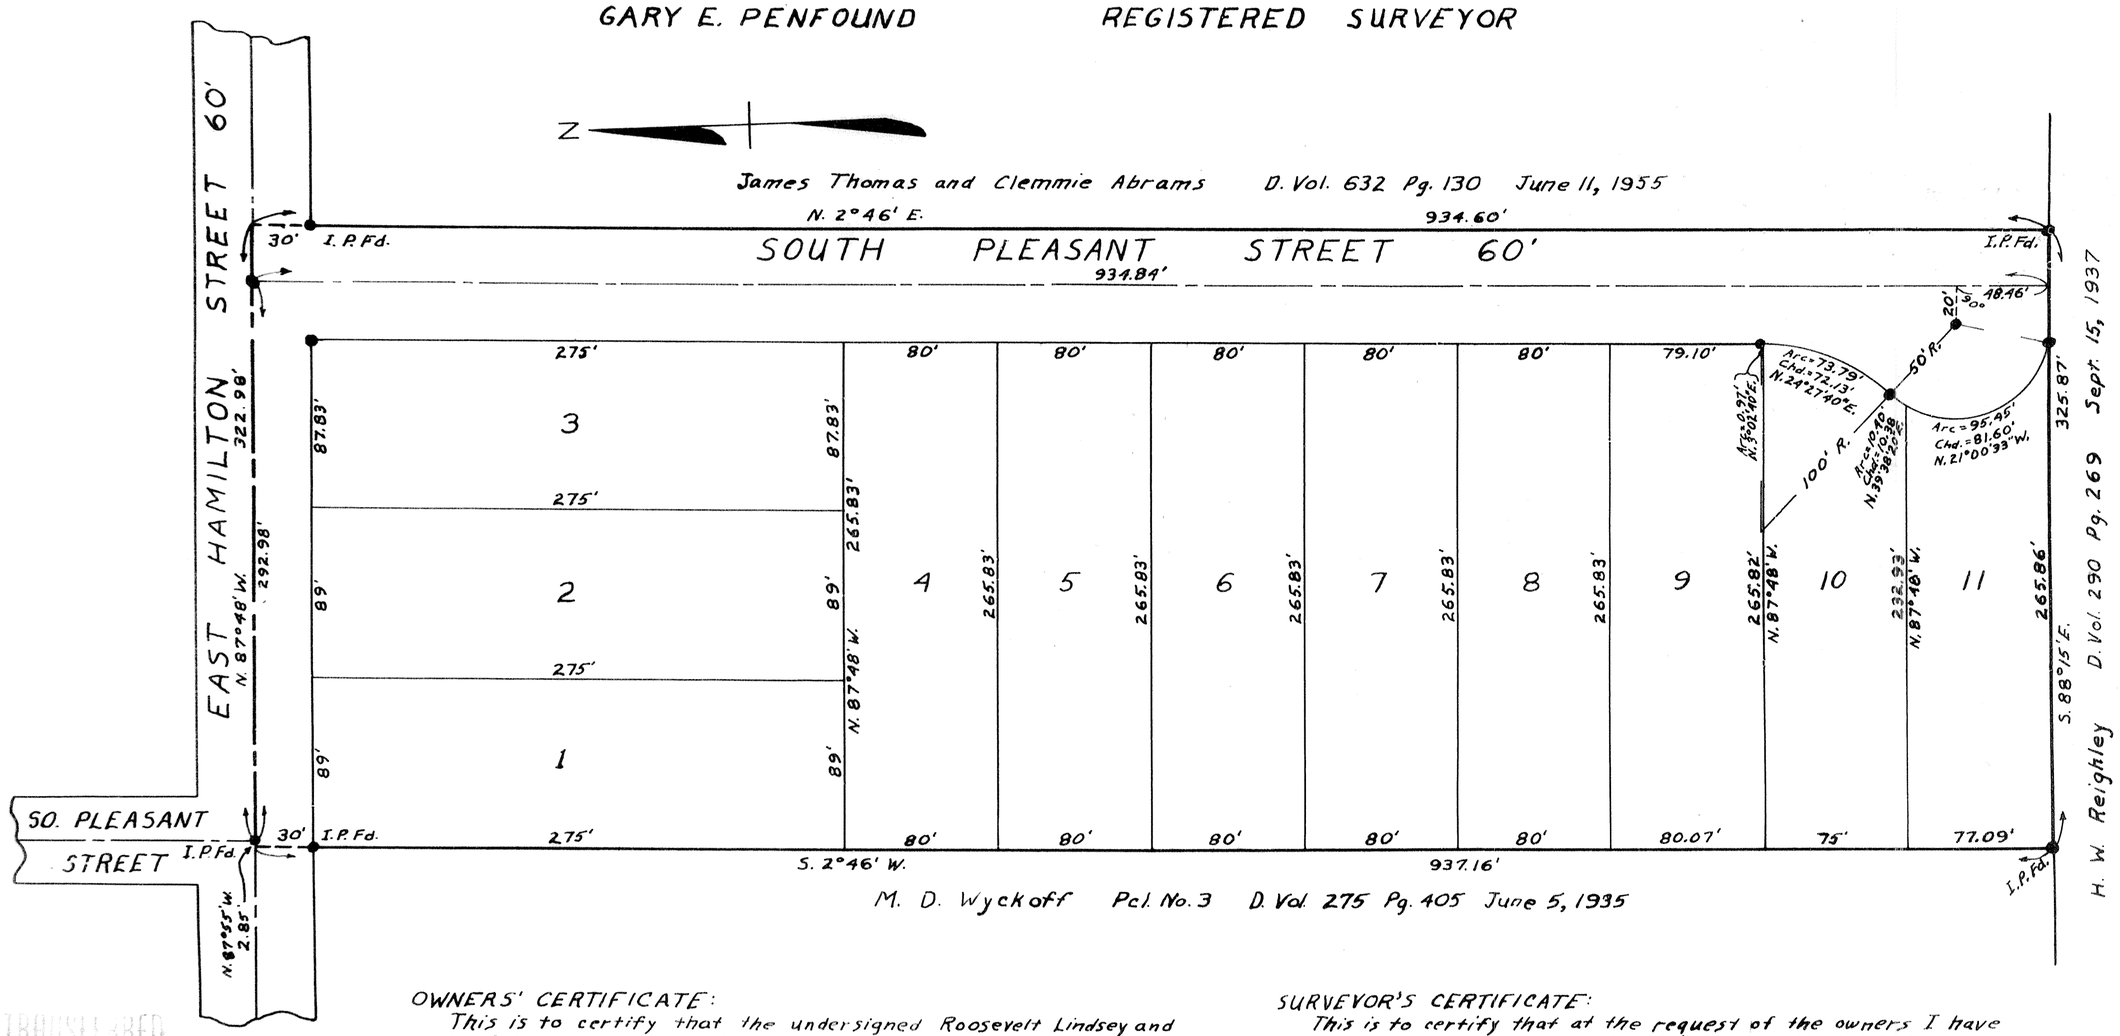

TRANSFERRED
14

547678
RECEIVED FOR RECORD Nov. 15 1958
AT 9:00 A.M. RECORDED Nov. 15 1958
PLAT BK. 21 PG. 30
Leta B. Mitchell
COUNTY RECORDER
$ 5.00

OWNERS' CERTIFICATE:

This is to certify that the undersigned Roosevelt Lindsey and Eloise S. Lindsey, owners of the land embraced by this plat of R. LINDSEY SUBDIVISION NO. 1, do hereby accept the same to be correct and dedicate to Public use for Street purposes SOUTH PLEASANT STREET as shown hereon.

Roosevelt Lindsey Eloise S. Lindsey

State of Ohio
County of Lorain s:s:

Before me, a Notary Public in and for said County and State, personally appeared the above named Roosevelt Lindsey and Eloise S. Lindsey, who acknowledged the signing of this plat to be their own free act and deed.

In witness whereof I have hereunto set my hand and official seal at Oberlin, Ohio, on this 29th Day of October, 1958.

Eva Mae Cosby Notary Public
My Commission expires March 6, 1961

SURVEYOR'S CERTIFICATE:

This is to certify that at the request of the owners I have surveyed and platted R. LINDSEY SUBDIVISION NO. 1 as shown hereon. Distances are shown in feet and decimal parts thereof. Iron pin monuments were found or set as shown. Heavy black line indicates outline of plat. This plat embraces 7.000 Acres of land in Original Lot 106 of Russia Township, inclusive of SOUTH PLEASANT STREET and to the centerline of EAST HAMILTON STREET as shown hereon.

All of which I certify to be correct.

Gary E. Penfound Registered Surveyor No. 4457

This plat of R. LINDSEY SUBDIVISION NO. 1 is hereby approved by the Planning Commission of the City of Oberlin, Ohio, on this 13th Day of November, 1958.

President [illegible]
Secretary Patricia B. Stetson

For J/E - Vacation, see Deed Vol. 953 # 75810 Pg. 541 and Plat Vol. 25 Pg. 5