... Newberry's Tract in the north west corner of the Township is allotted & numbered from 1 to 5 inclusive. Jonathan Brace's tract running E. & West through the Township & lying north of Mr. Ely's tract numbered from 1 to 30 inclusive -- Mr. Ely's tract is bounded north by the south line of Jonathan Braces tract & on the East South & West by the Township lines. -- Its north line is 397.11 chs, his south line 397.79 chs, his west line 261.27 links & his east line 269.06 chs. & contains within those bounds by the out lines as now surveyed 10,538 78/100 acres.

Sum total of the lots west of the river No. 1 to 48 inclusive is 5,253.46 Acres
Do. Do. of the lots east of the river No. 1 to 32 inclusive is 2,611.87 a.
Do. Between the branches of the river No. 1 to 40 inclusive is 253.71 a.
Do. East of the river ..... No. 33 to 82 inclusive is 525.28 a.
Do. West of the river ..... No. 49 to 106 inclusive 509.22 "

= 9,153.54 Acres, leaving a balance of 1,385.24 Acres including roads &c. the principal part of which borders the river below the Falls & part of which is between the branches of the river lying north of lots Nos. 37-38-39 & 40

The lots on this map bounding on the road running easterly & westerly through the Township, are calculated to the side of the road and the road four rods wide (except where it runs on the old [illegible] Section line between the branches of Black River through the Village, where it is six rods wide) the lots on the other roads, are calculated to the centre thereof.

Above is a true transcript so far as legible, of Page 404, Original Vol. B.

Map of the Township of Elyria, Lorain County - Ohio -

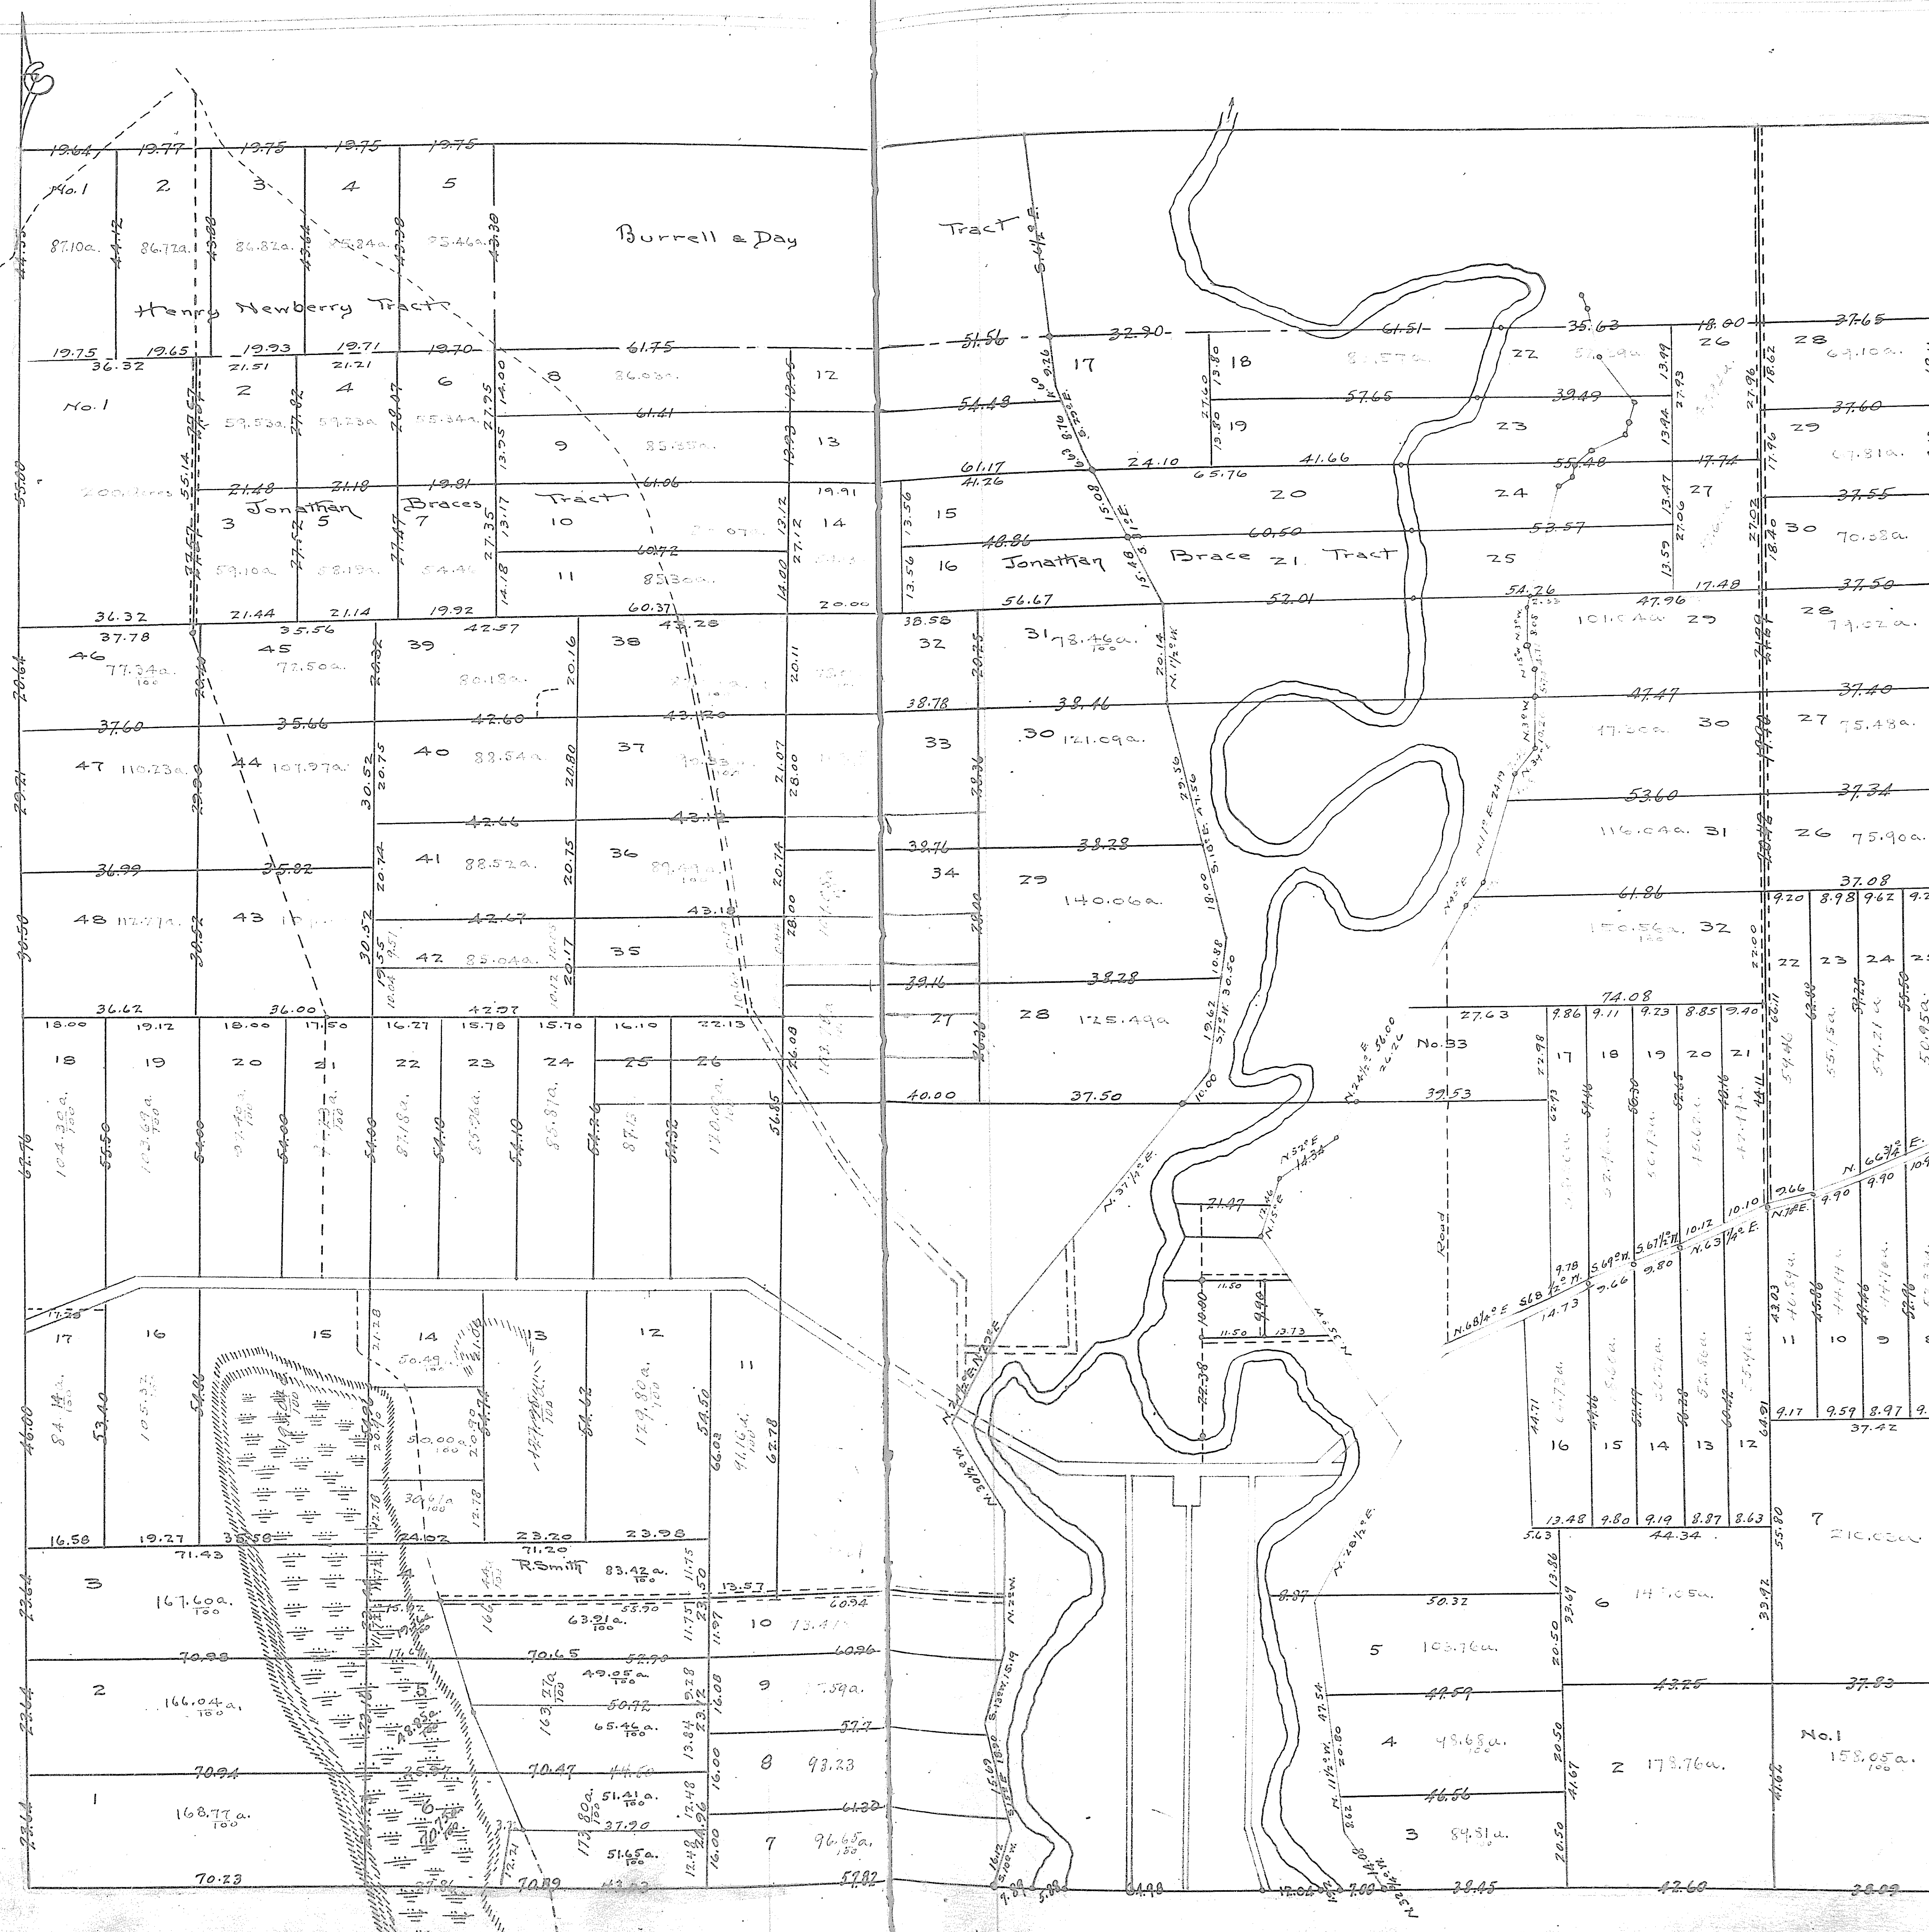

The above surveys made for Heman Ely Esq- principally in the year 1817 & some of them subsequently by Joshua Henshaw, Surveyor.