Little

HEMLOCK ALLOTMENT NO. I

560565 560565

ORIGINAL LOT 24 WEST OF BLACK RIVER
ELYRIA TWP, LORAIN COUNTY, OHIO
SCALE 1" = 40'

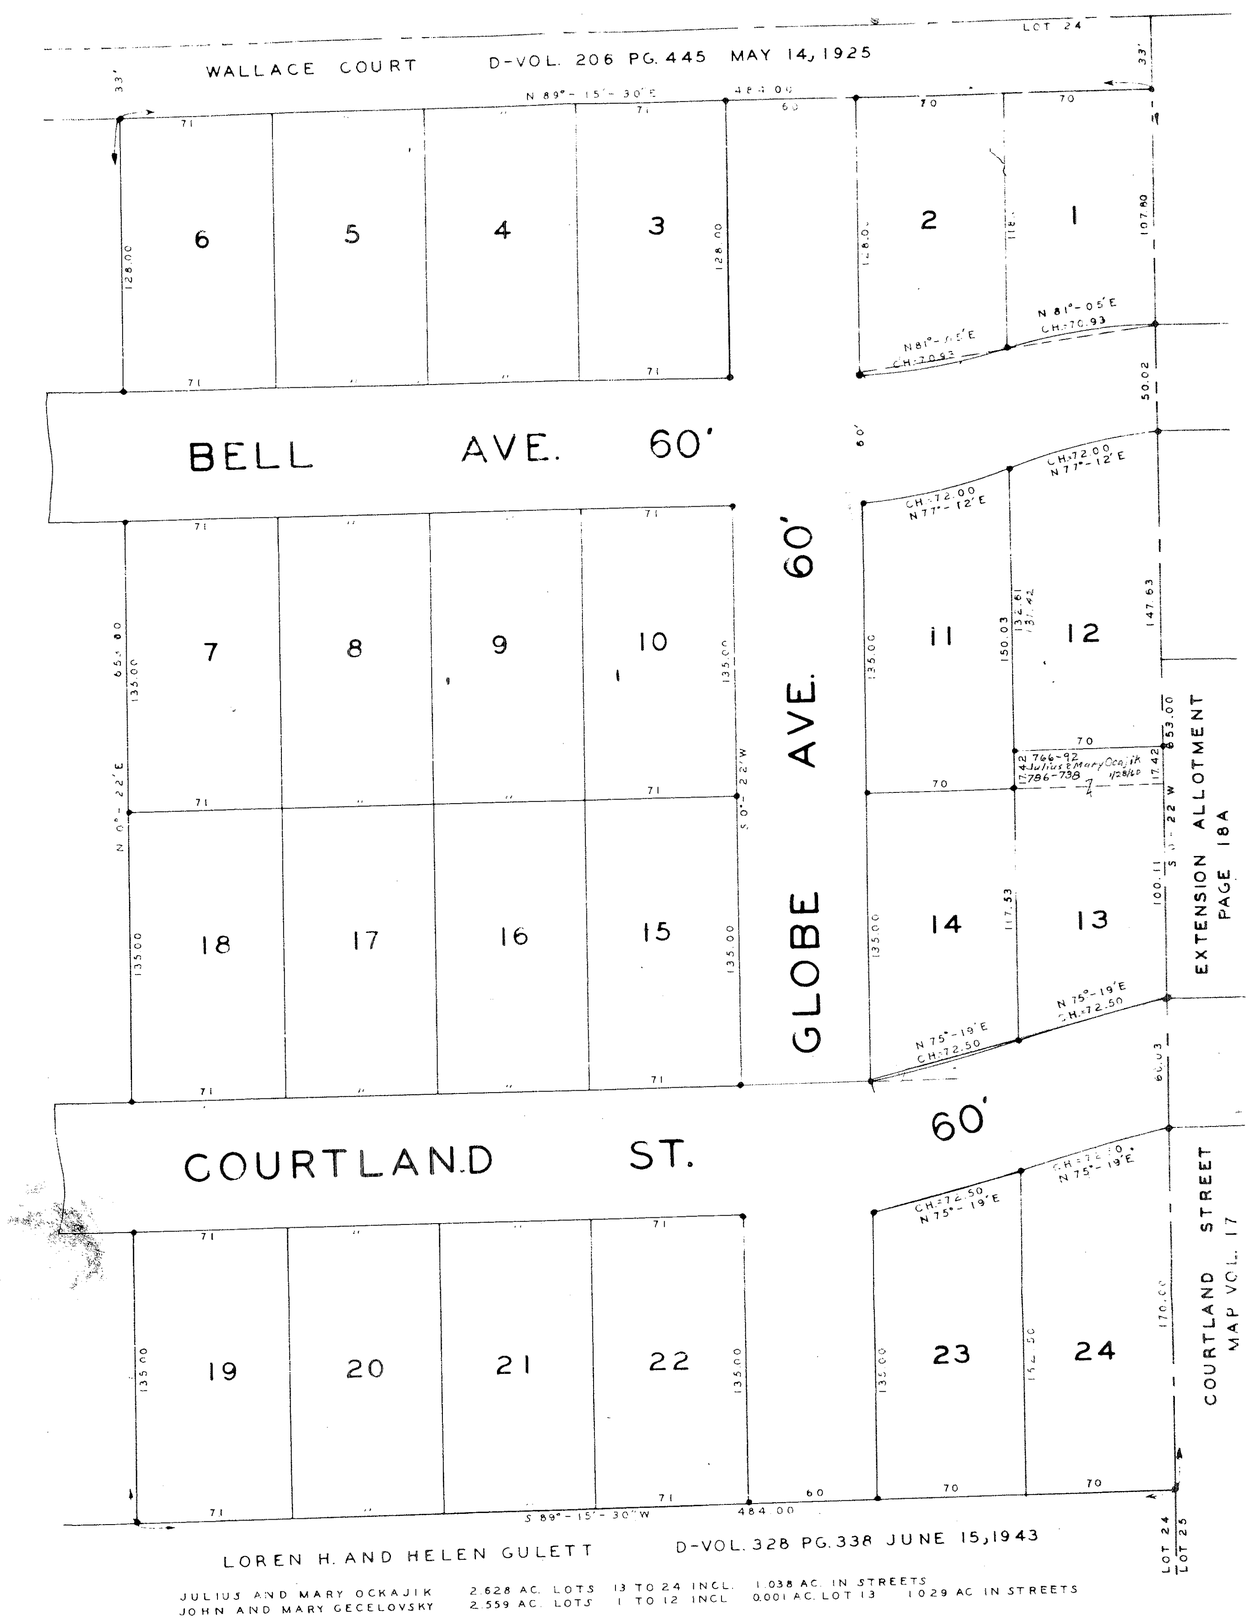

JULIUS AND MARY OCKAJIK 2.628 AC. LOTS 13 TO 24 INCL. 1.038 AC. IN STREETS
JOHN AND MARY GECELOVSKY 2.559 AC. LOTS 1 TO 12 INCL 0.001 AC. LOT 13 1.029 AC IN STREETS

RECEIVED FOR RECORD August 7 1959 AT 1:45 P. M. RECORDED August 7 1959 IN RECORD VOL. 22 PG. 7 FEE $5
File No. 560565
Lois B. Mitchell
LORAIN COUNTY RECORDER
By

ENGINEERS CERTIFICATE -- THIS PLAT OF HEMLOCK ALLOTMENT NO. I MADE AT THE REQUEST OF JOHN AND MARY GECELOVSKY AND JULIUS AND MARY OCKAJIK, OWNERS OF LAND EMBRACED BY THE ABOVE PLAT, SITUATED IN ORIGINAL LOT 24 WEST OF BLACK RIVER ELYRIA TWP. LORAIN COUNTY OHIO AND CONTAINS 7.255 ACRES OF LAND.

I HAVE SURVEYED AND PLATTED SAID PREMISES AND HAVE FOUND OR SET IRON STAKES AT ALL POINTS INDICATED THUS • DISTANCES ARE SHOWN IN FEET AND DECIMAL PARTS THEREOF.

ALL OF WHICH I CERTIFY TO BE CORRECT. DATED MARCH 27, 1959.

D D Andrus
CIVIL ENGINEER AND SURVEYOR

OWNERS CERTIFICATE -- WE, THE UNDERSIGNED, OWNERS OF LAND EMBRACED BY THE ABOVE PLAT HEREBY ACCEPT THE SAME TO BE CORRECT AND DEDICATE TO PUBLIC USE FOR STREET PURPOSES BELL AVENUE, COURTLAND STREET AND GLOBE AVENUE ALL 60.00 FEET IN WIDTH AS SHOWN HEREON.

IN TESTIMONY WHEREOF WE HAVE HEREUNTO SET OUR HANDS AT ELYRIA, OHIO, THIS ___ DAY OF _____ 1959.

WITNESS: _____ _____

JOHN GECELOVSKY — JULIUS OCKAJIK

MARY GECELOVSKY — MARY OCKAJIK

STATE OF OHIO - BEFORE ME A NOTARY PUBLIC IN AND FOR SAID COUNTY AND STATE PERSONALLY CAME JOHN AND MARY
LORAIN COUNTY - GECELOVSKY AND JULIUS AND MARY OCKAJIK WHO DID ACKNOWLEDGE THE SIGNING OF THE ABOVE
S. S. PLAT TO BE THEIR FREE ACT AND DEED. IN WITNESS WHEREOF I HAVE SET MY HAND AND CAUSED MY OFFICIAL SEAL TO BE AFFIXED AT ELYRIA OHIO THIS ___ DAY OF _____ 1959.

_____ NOTARY PUBLIC
My Commission Expires _____

THIS IS TO CERTIFY THAT THE ABOVE PLAT WAS APPROVED AND THE DEDICATION OF THE ABOVE WAS ACCEPTED BY THE COUNCIL OF THE CITY OF ELYRIA OHIO BY ORDINANCE NO. _____ DULY PASSED FOR THAT PURPOSE ON THE ___ DAY OF _____ 1959.

CLERK — MAYOR

THE ABOVE PLAT OF HEMLOCK ALLOTMENT NO. I WAS DULY APPROVED BY THE PLANNING COMMISSION OF THE CITY OF ELYRIA OHIO THIS 13 DAY OF May 1959.

S. J. Sires
CLERK — PRESIDENT

CITY ENGINEERS CERTIFICATE - THIS IS TO CERTIFY THAT I HAVE EXAMINED THE ABOVE PLAT AND I FIND THE SAME TO BE CORRECT AND SUFFICIENT MONUMENTS HAVE BEEN SET. R.E. Kleinoeder City Eng.

22/7

22/7