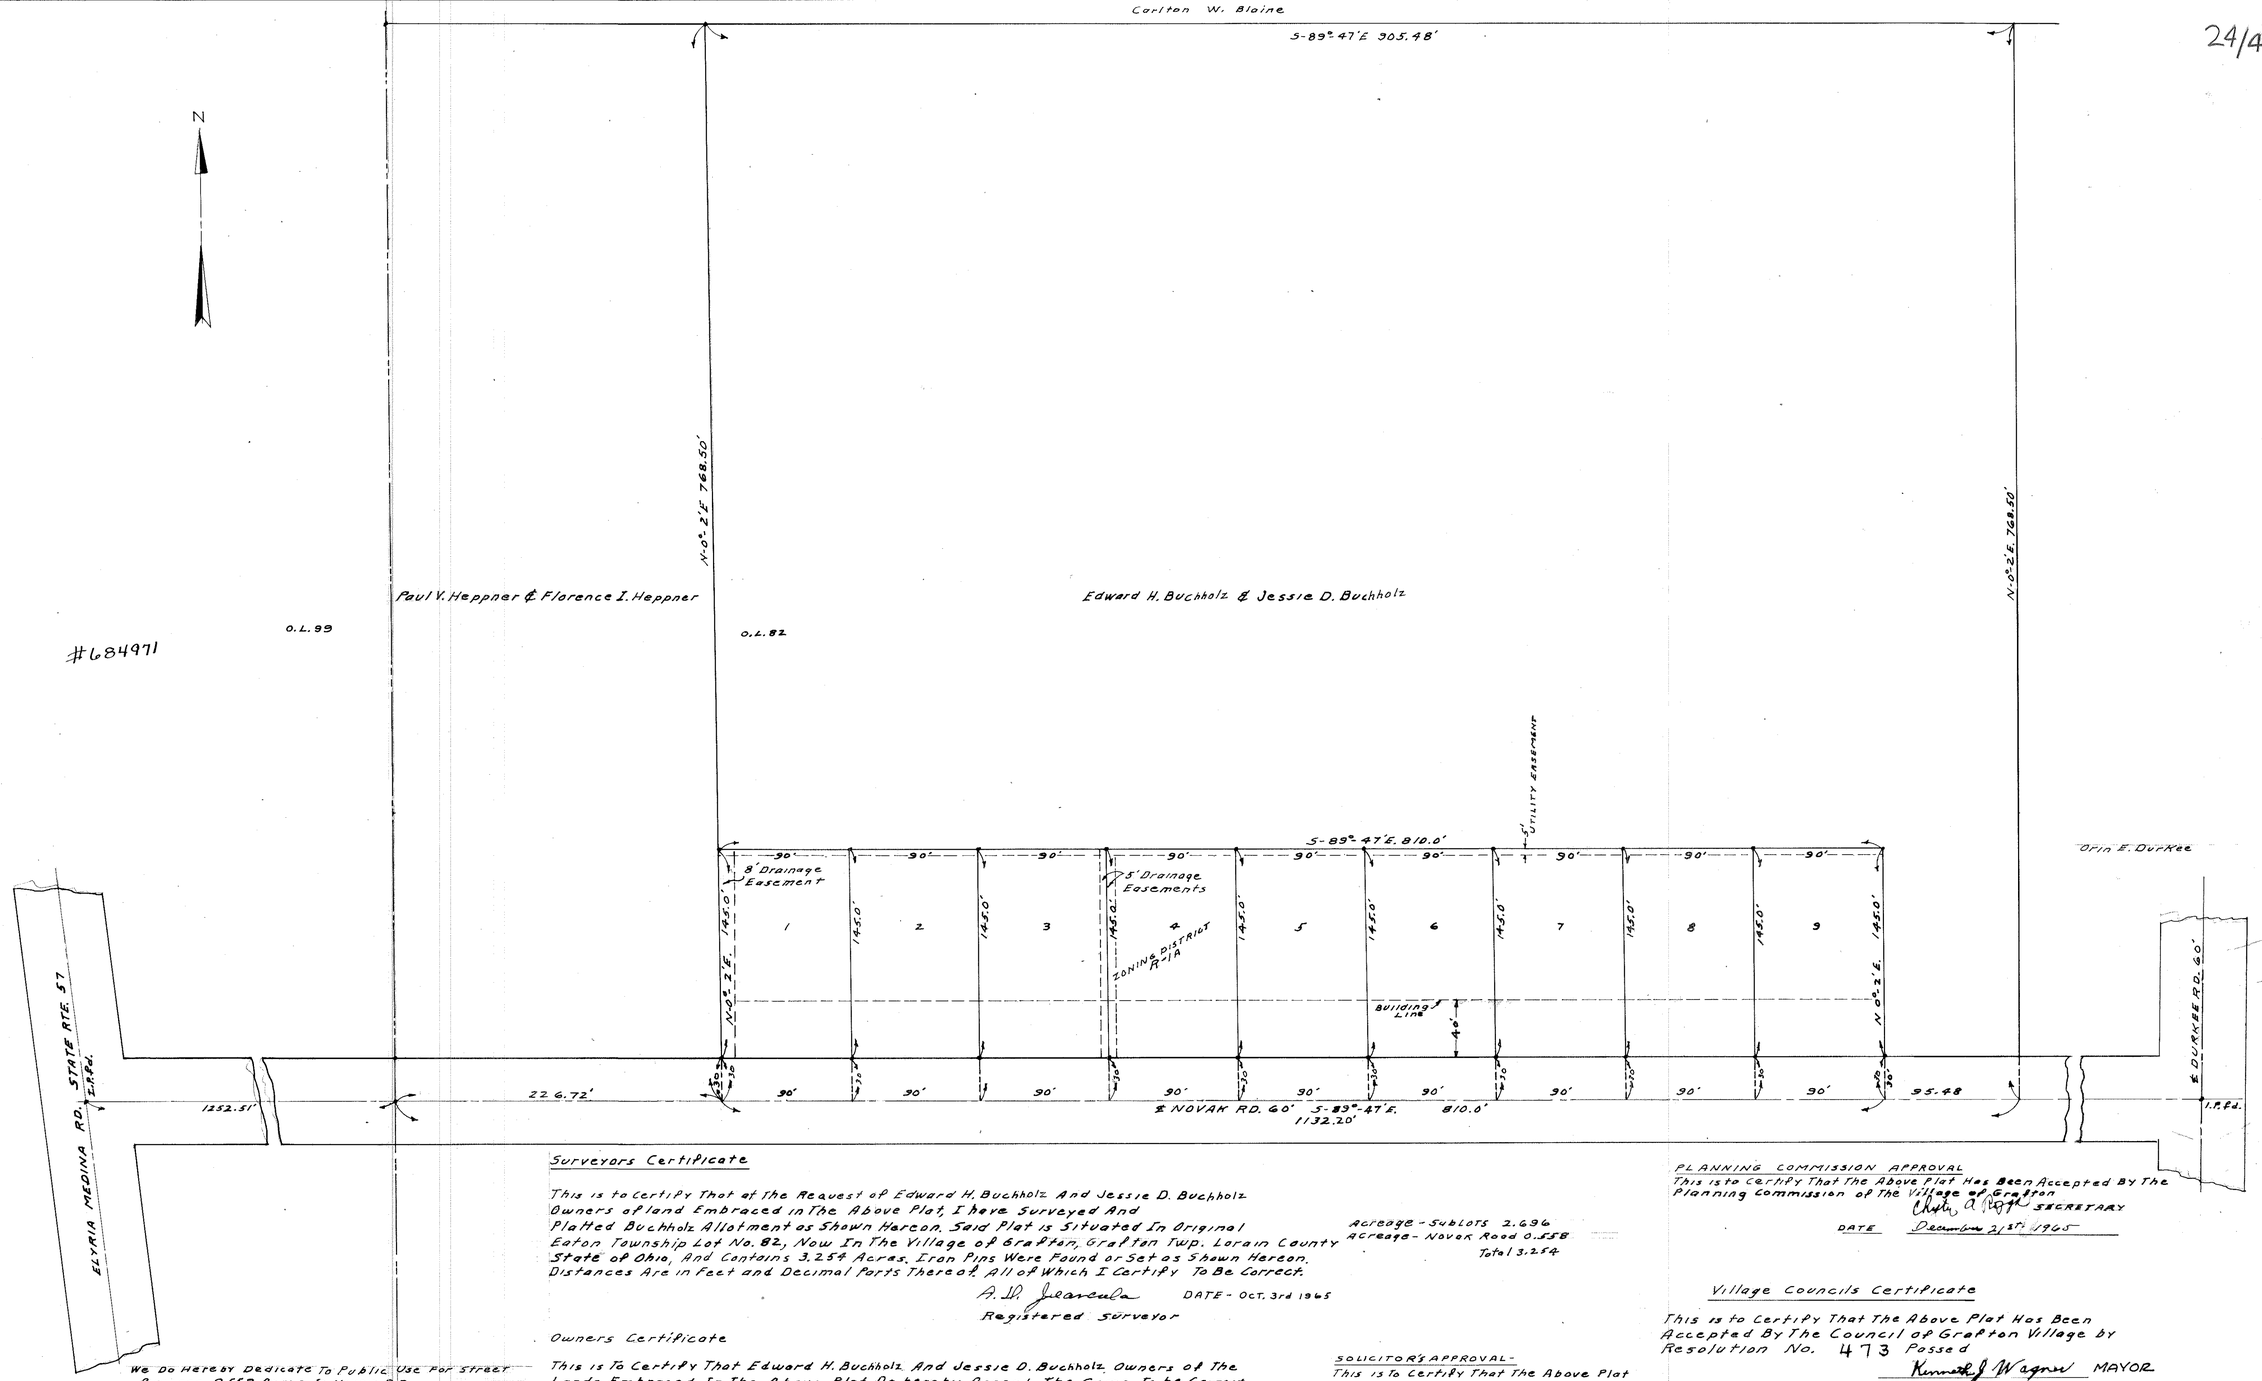

Surveyors Certificate

This is to Certify That at the Request of Edward H. Buchholz And Jessie D. Buchholz Owners of land Embraced in The Above Plat, I have Surveyed And Platted Buchholz Allotment as Shown Hereon. Said Plat is Situated In Original Eaton Township Lot No. 82, Now In The Village of Grafton, Grafton Twp. Lorain County State of Ohio, And Contains 3.254 Acres. Iron Pins Were Found or Set as Shown Hereon. Distances Are in Feet and Decimal Parts Thereof. All of Which I Certify To Be Correct.

A. D. Jeancola DATE - OCT. 3rd 1965
Registered Surveyor

Acreage - Sublots 2.696
Acreage - Novak Road 0.558
Total 3.254

PLANNING COMMISSION APPROVAL
This is to Certify That The Above Plat Has Been Accepted By The Planning Commission of The Village of Grafton
Chester A. Rogers SECRETARY
DATE December 21st 1965

Village Councils Certificate

This is to Certify That The Above Plat Has Been Accepted By The Council of Grafton Village by Resolution No. 473 Passed
Kenneth J. Wagner MAYOR
Dec. 21 1965

Owners Certificate

This is To Certify That Edward H. Buchholz And Jessie D. Buchholz Owners of The Lands Embraced In The Above Plat, Do hereby Accept The Same To be Correct As Shown hereon, In Testimony Whereof We Have Hereunto Set Our Hand.
This 5TH. day of October 1965

Jessie D. Buchholz
Edward Buchholz

We Do Hereby Dedicate To Public Use For Street Purposes 0.558 Acres In Novak RD.
Edward Buchholz
Date Jan. 16, 1966 Jessie D. Buchholz

This Is To Certify That The Street Shown On This Plat Has Been Accepted By The Council of Grafton Village By Resolution No. 480 Passed
E. C. Tegbill - Mayor
January 18th - 1966

SOLICITOR'S APPROVAL -
This is To Certify That The Above Plat Has Been Accepted by The Solicitor For Grafton Village.
Fred L. Noble Solicitor
DATE December 30, 1965

NAMES & ADDRESSES OF
OWNER - JESSIE D. AND EDWARD Buchholz 3038 GRAFTON RD.
DEVELOPER OR SUBDIVIDER - CHARLES MLAZOVSKY, CHAMBERLAIN RD. GRAFTON, OHIO
SURVEYOR - A. D. JEANCOLA 916 E. RIVER - ELYRIA, OHIO

#684971

Village Engineer's Certificate
This is to Certify That The Above Plat of Edward Buchholz And Jessie D. Buchholz is Approved And That Sufficient Monuments Have Been Set To Define The Street Lines
Thomas J. Neff Engineer for Grafton Village

S.S.
County of Lorain
State of Ohio

Before Me A Notary Public In And For Said County And State Personally Appeared Edward And Jessie Buchholz Who Acknowledged The Signing of The Above Instrument To be Their Free Act And Deed.
In Witness Whereof I have hereunto Set My Hand And Official Seal At Elyria, Ohio This 12 day of November 1965.

William Sabol
Notary Public.

WILLIAM S. SABOL
Notary Public, Lorain County, Ohio
My Commission Expires 2-14-68

TRANSFERRED
JAN 31 1966
Joseph J. Mitchell
AUDITOR

RECEIVED FOR RECORD
AT 10:01 A M
FEB 1 1966
RECORDED IN LORAIN COUNTY RECORDS
Plat Vol 24 Page 48
LEOTA B. MITCHELL
Lorain County Recorder

4 32

BUCHHOLZ ALLOTMENT

PART OF ORIGINAL TWP. LOT NO. 82, ~~GRAFTON~~ Eaton VILLAGE, GRAFTON TWP. LORAIN COUNTY, STATE OF OHIO.

SCALE 1"=50'

A.D. JEANCOLA REG. SURVEYOR