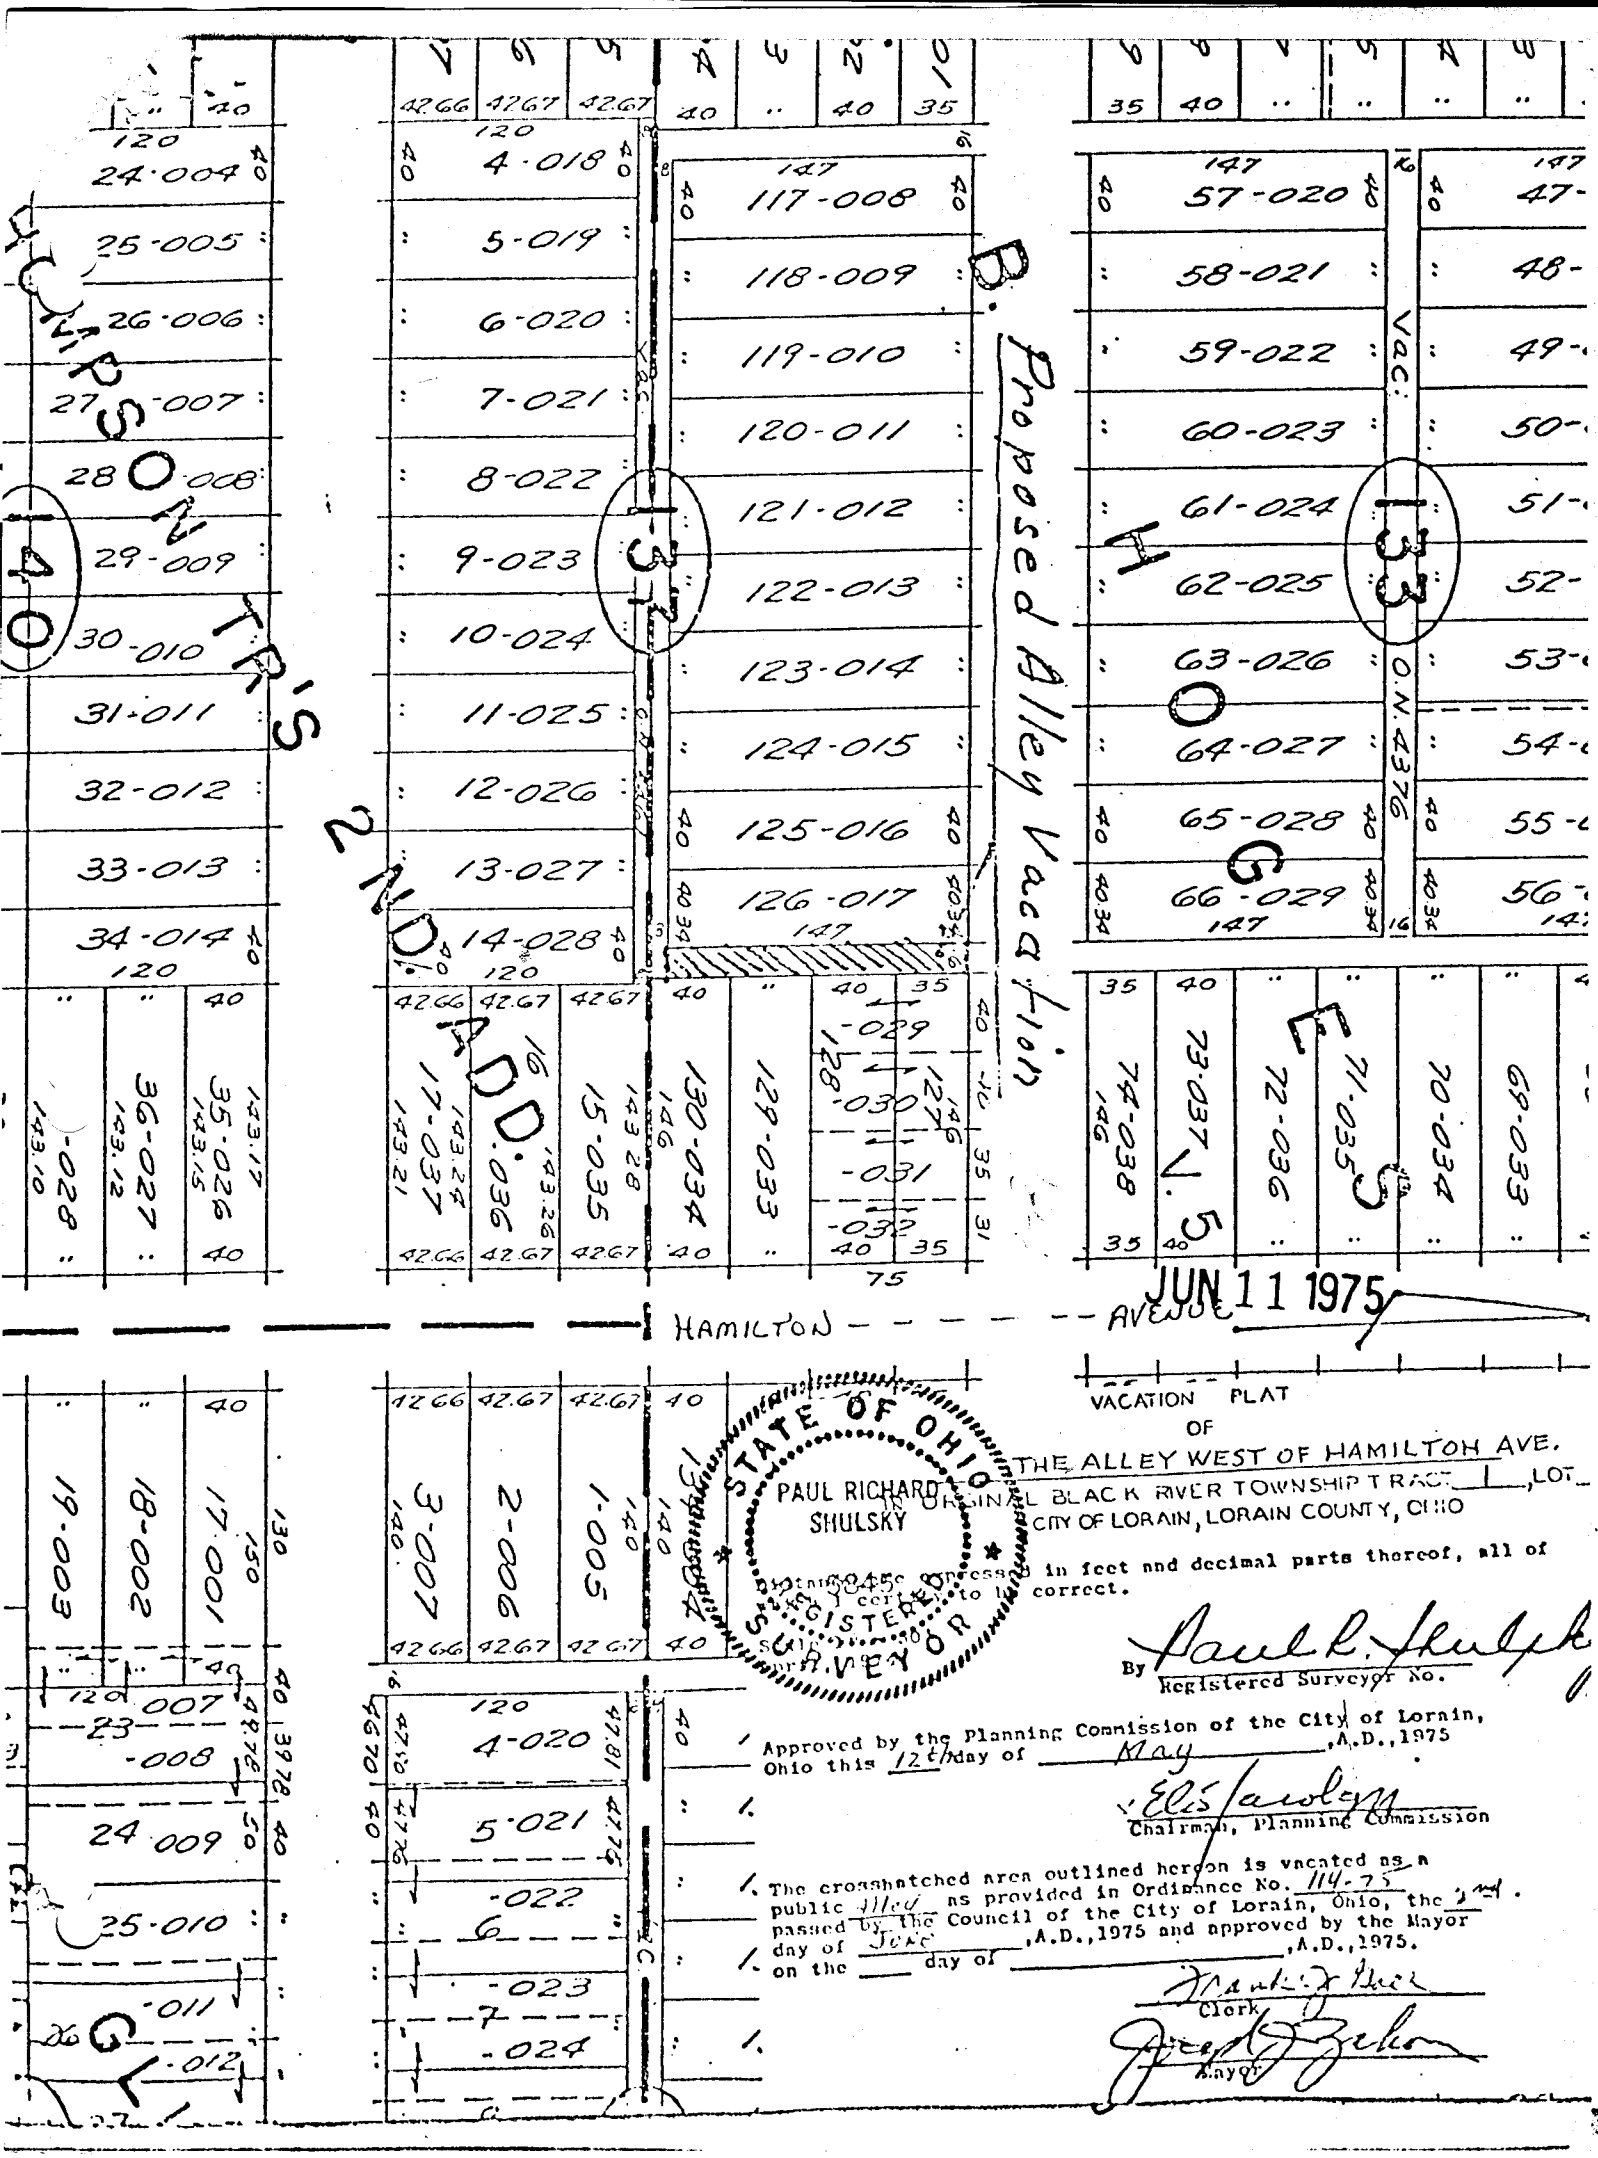

VACATION PLAT

OF

THE ALLEY WEST OF HAMILTON AVE. IN ORIGINAL BLACK RIVER TOWNSHIP TRACT 1, LOT 5, CITY OF LORAIN, LORAIN COUNTY, OHIO

I hereby certify that the dimensions shown hereon are correct to ... feet and decimal parts thereof, all of which is correct.

By Paul R. Shulsky
Registered Surveyor No. 5045

Approved by the Planning Commission of the City of Lorain, Ohio this 12th day of May, A.D., 1975

Chairman, Planning Commission

The cross-hatched area outlined hereon is vacated as a public alley as provided in Ordinance No. 114-75 passed by the Council of the City of Lorain, Ohio, the 2nd day of June, A.D., 1975 and approved by the Mayor on the ___ day of ___, A.D., 1975.

Clerk

Mayor