FASTER

PARENT PARCEL: ADD TO DUPLICATE

CHILD PARCEL: 07-00-019-000-457

STARTING POINT: INT CL MILLS RD AND JAYCOX RD

06-01361-C

ADD TO DUP.
PARCEL NOT ADDED WITH
PLAT

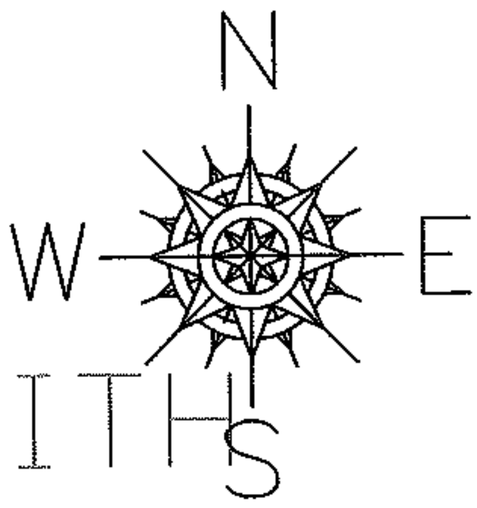

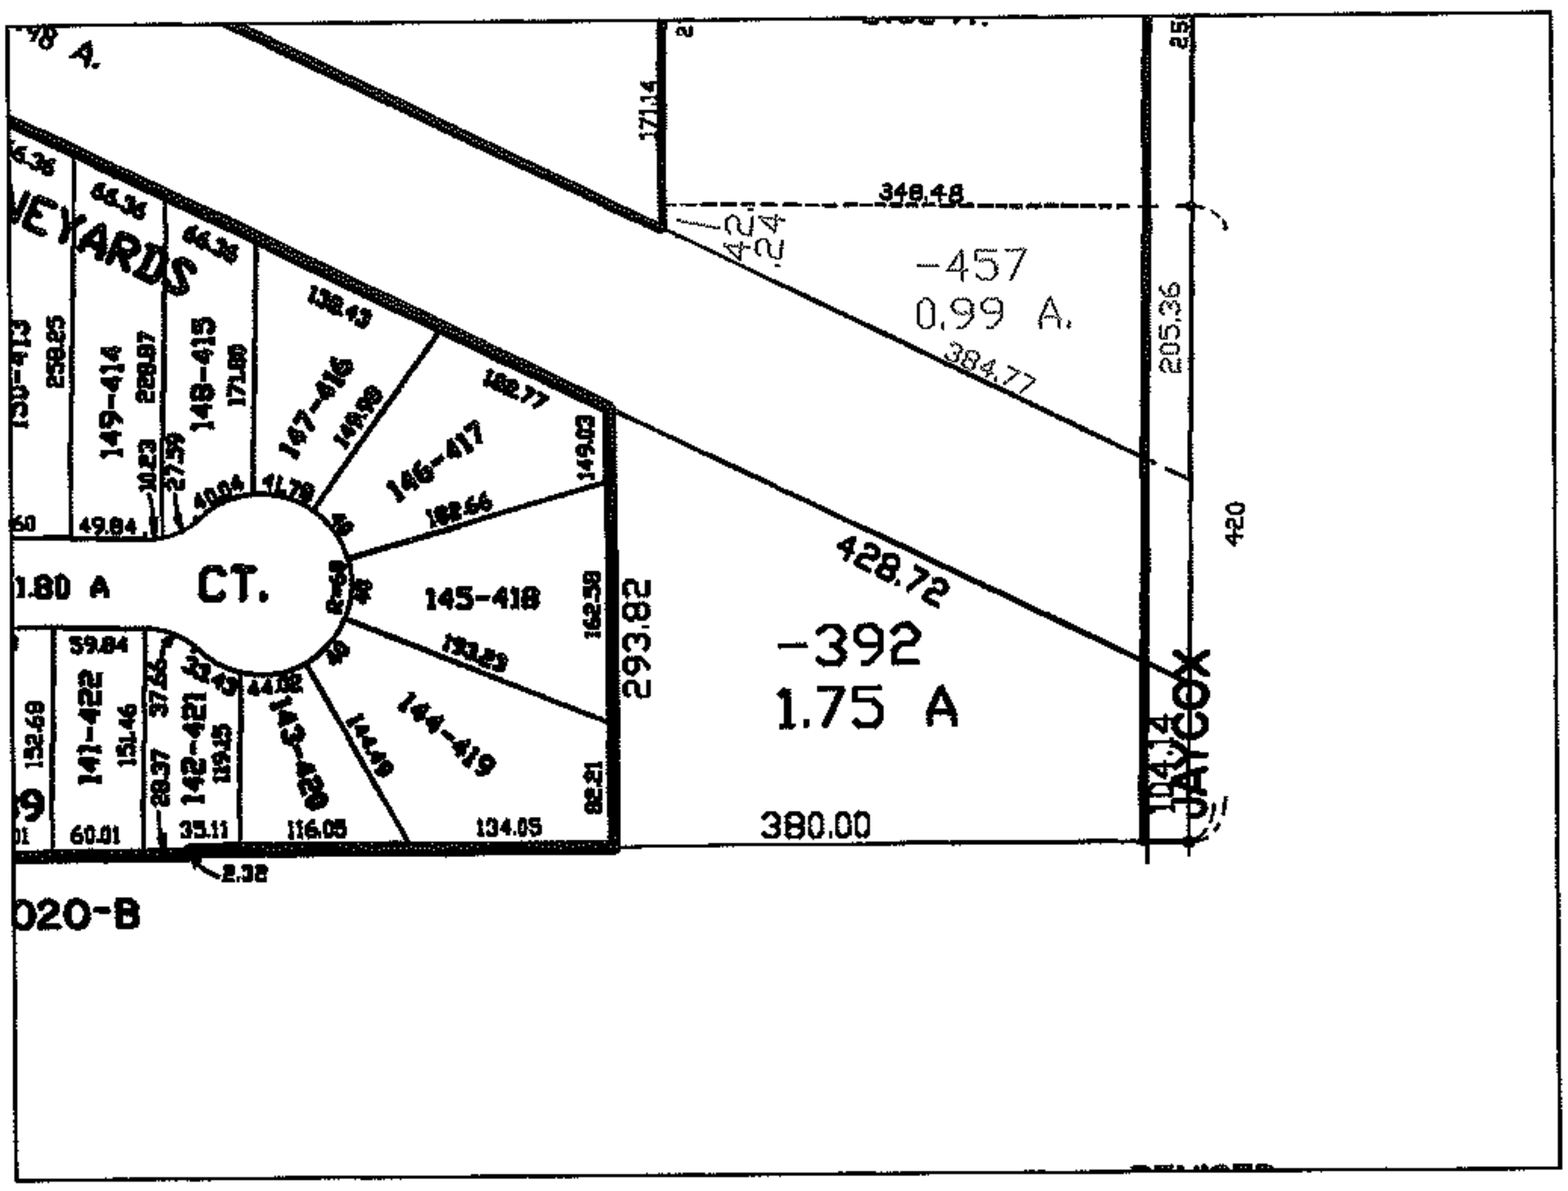

IMAGE NOT TO SCALE

SPLITS/DEEDS PROCESSED

LORAIN COUNTY TAX MAP DEPARTMENT
226 MIDDLE AVE. ELYRIA, OHIO

SURVEYED BY: CHRISTOPHER M. HIRZEL

CLOSURE: 1:10,000

MAP PAGE(S): 07-00-019-D

APPROVED BY: DRH DATE: 7/12/2006

SCALE: 1"= 300 PRIOR INSTRUMENT: N/A