RASTER

PARENT PARCEL: SEE BELOW

CHILD PARCEL: DROP FROM DUP

STARTING POINT: CENTERLINE OF ROOT RD & COLORADO AVE

X 08-01699-X

X 03-00-058-102-015
03-00-058-500-002
03-00-058-500-003
03-00-059-500-004
03-00-059-000-004
— DROP FROM DUP

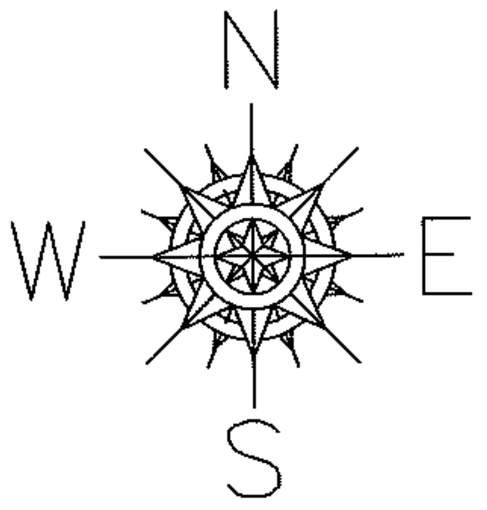

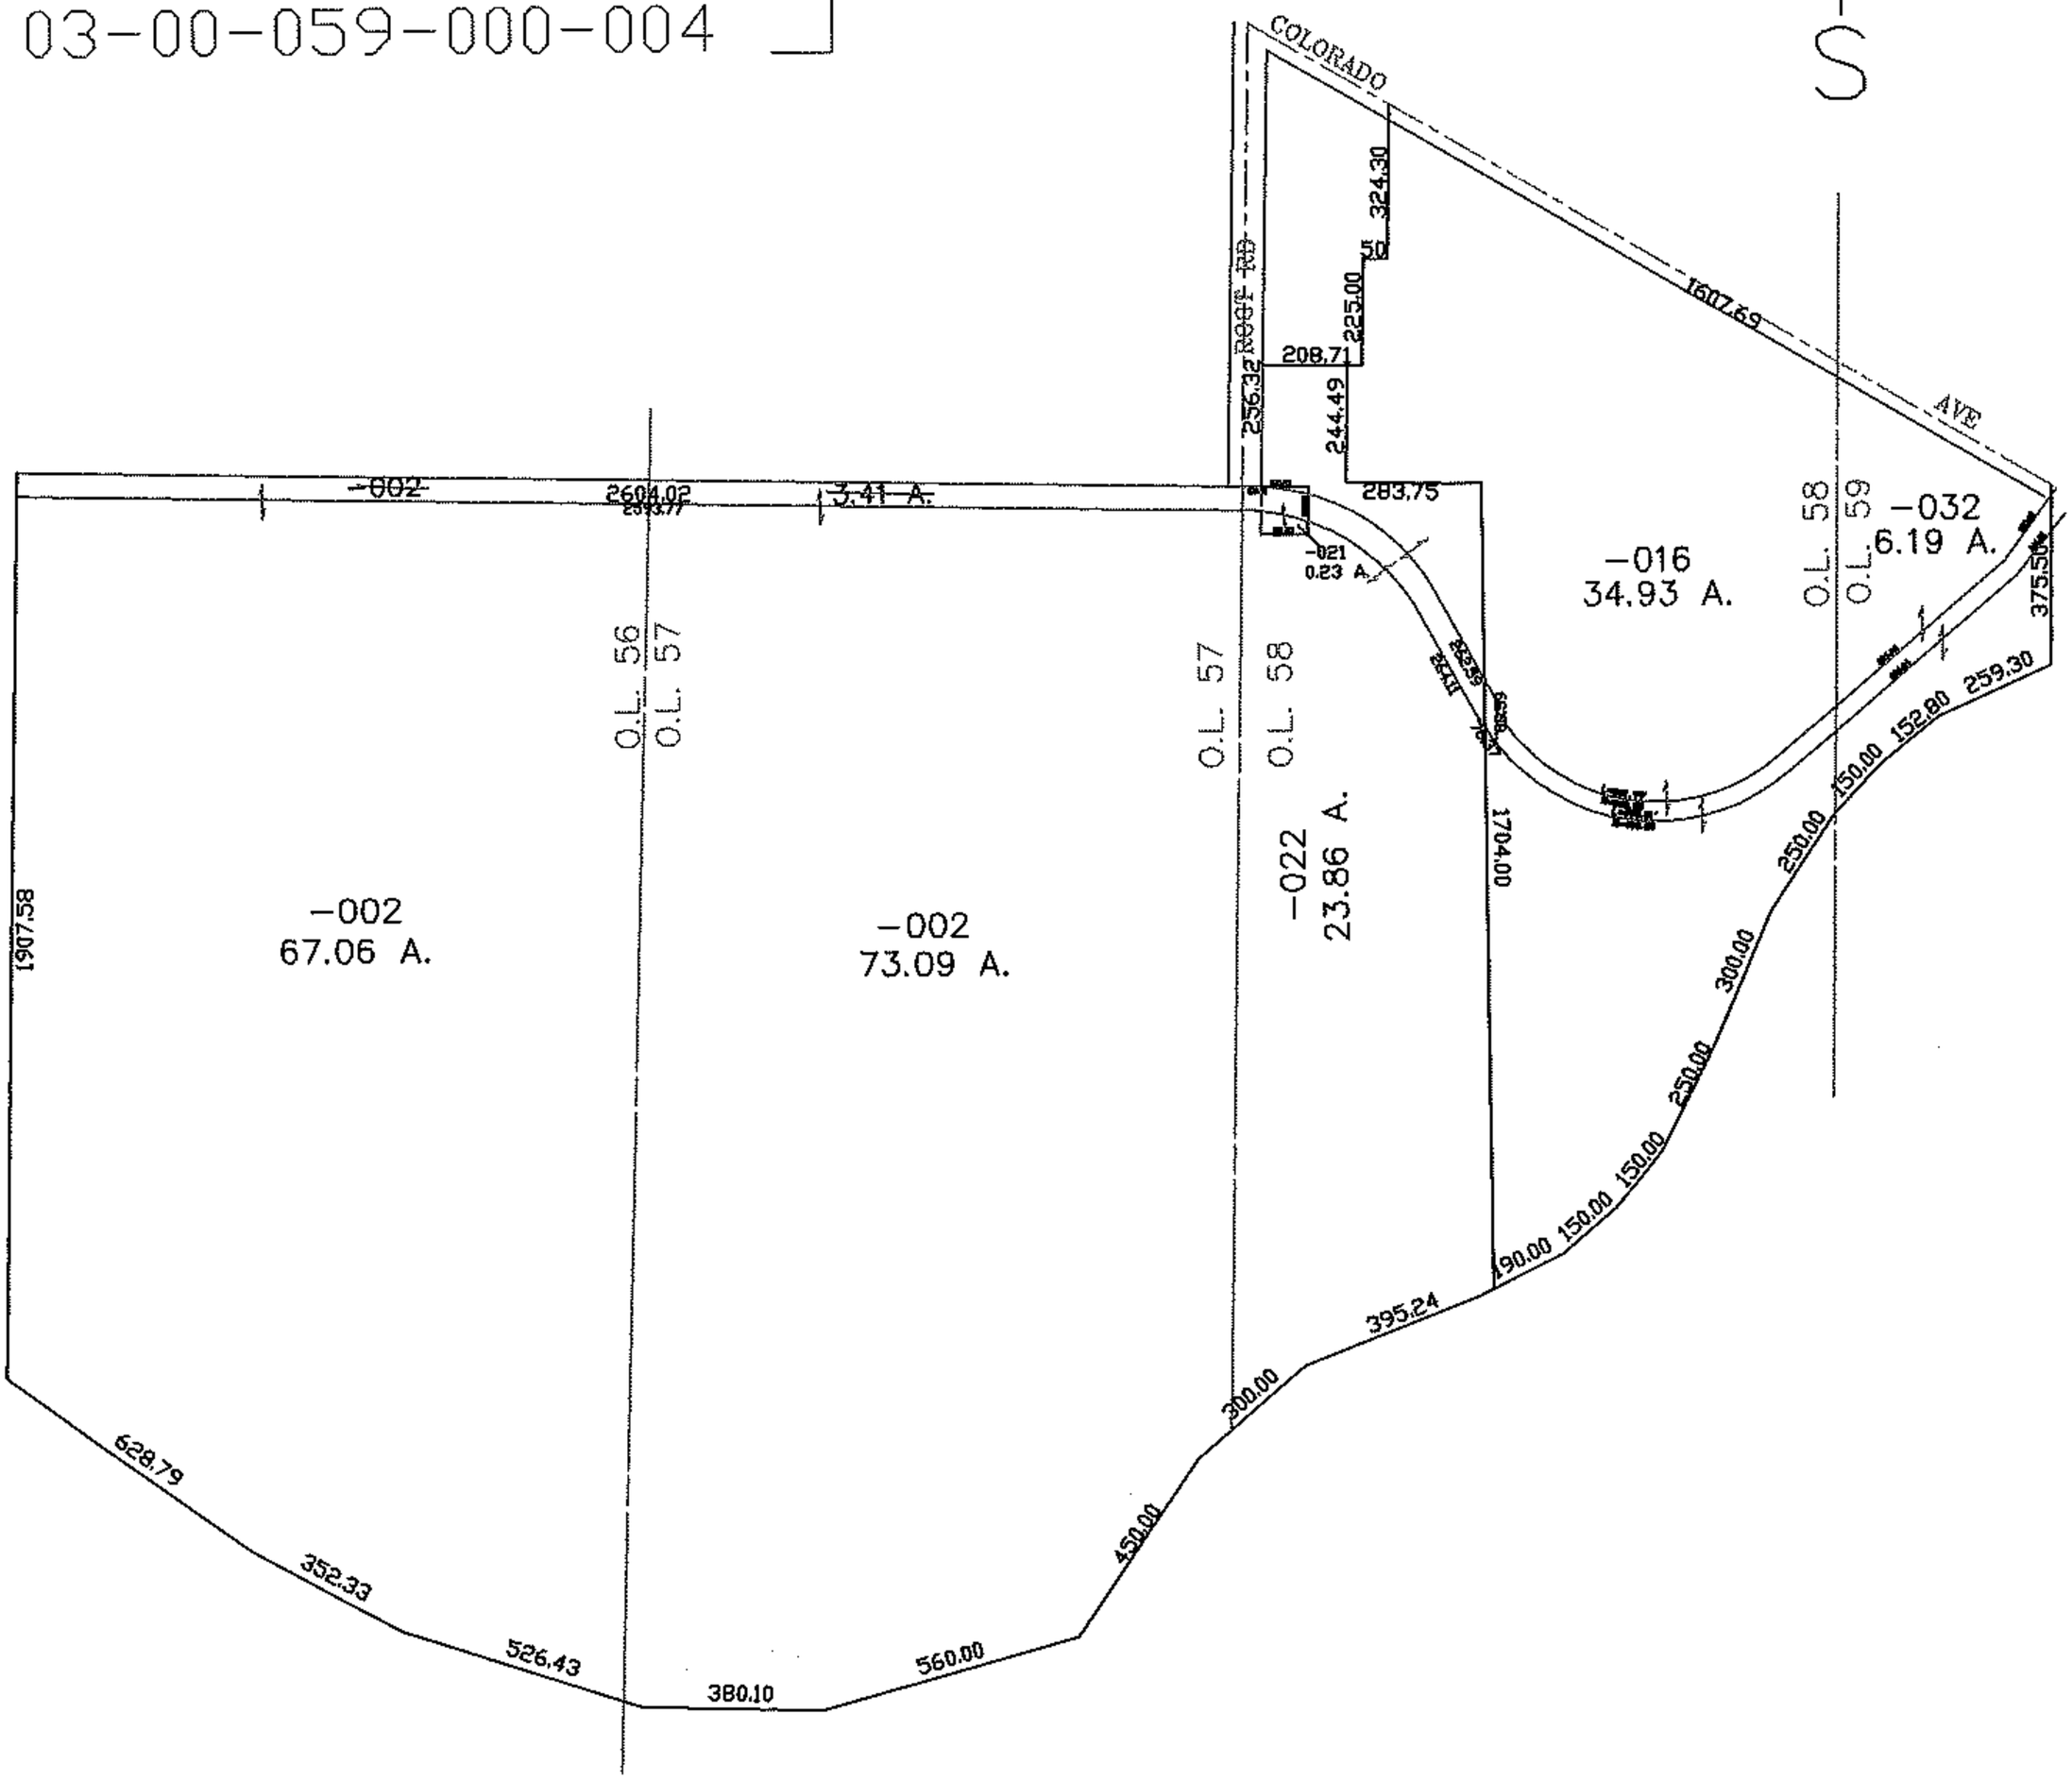

SPLITS/DEEDS PROCESSED

LORAIN COUNTY TAX MAP DEPARTMENT
226 MIDDLE AVE. ELYRIA, OHIO

SURVEYED BY: THOMAS SIMON
CLOSURE: 0.01 : 10,000
MAP PAGE(S): 03-00-058-B
APPROVED BY: DRH DATE: 10/20/2008
SCALE: 1"= 600 PRIOR INSTRUMENT: 2004023525