PARENT PARCEL: 12-00-037-000-041, -042, -043 , 12-00-024-000-010, & 12-00-025-000-001

CHILD PARCEL: XX-XX-XXX-XXX-XXX

STARTING POINT: CL OF MALLET CREEK RD. & SOUTH LINE OF O.L. 37

10-02137-D

N

W E

S

MAP CORRECTION ONLY

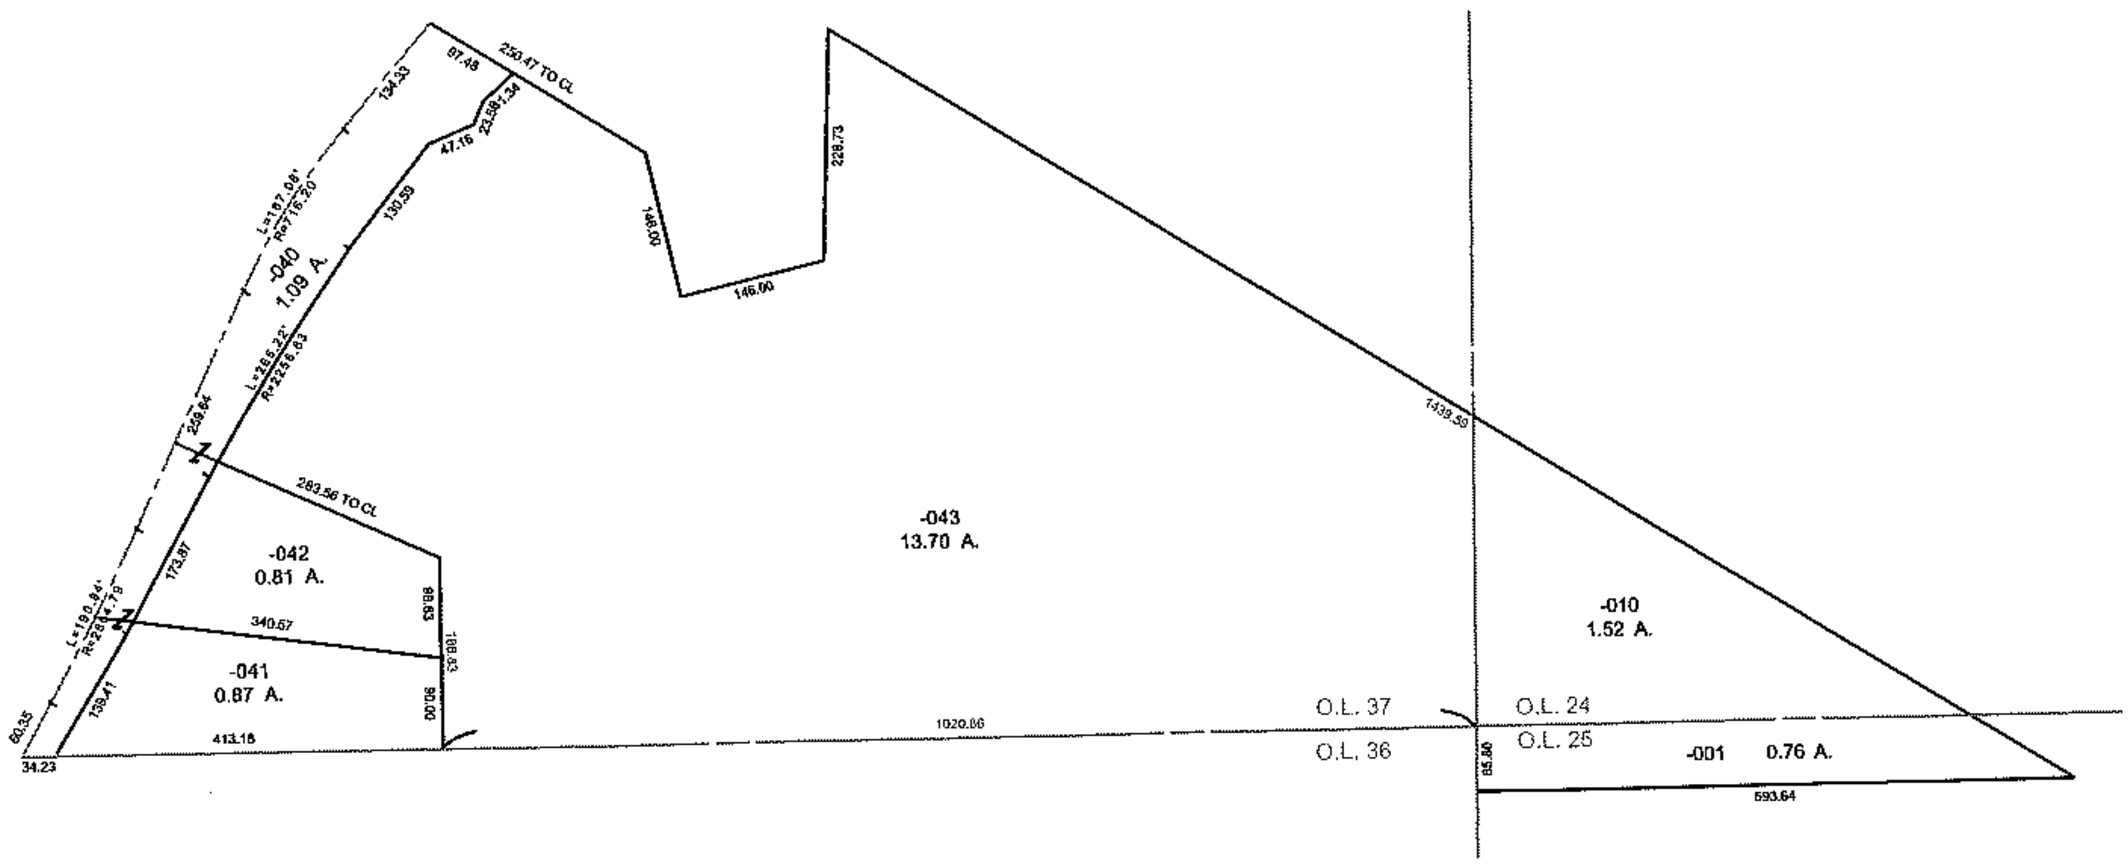

SPLITS/DEEDS PROCESSED

LORAIN COUNTY TAX MAP DEPARTMENT
226 MIDDLE AVE. ELYRIA, OHIO

SURVEYED BY: WARREN J. ROOT

CLOSURE: 0.01 : 10,000

MAP PAGE(S): 12-00-037-B, -024 & -025-A

APPROVED BY: TJS DATE: 12/2/10

SCALE: 1"= 300 PRIOR INST.: DV XXXX/XXX