PARENT PARCEL: ADD TO DUPLICATE

CHILD PARCEL: 09-00-096-111-050

STARTING POINT: XXXXXX

12-02636-A

ADD TO DUPLICATE

09-00-096-111-050

1.40 A. CALC.

OWNER: MARY MUNSON

PER DV 260/100

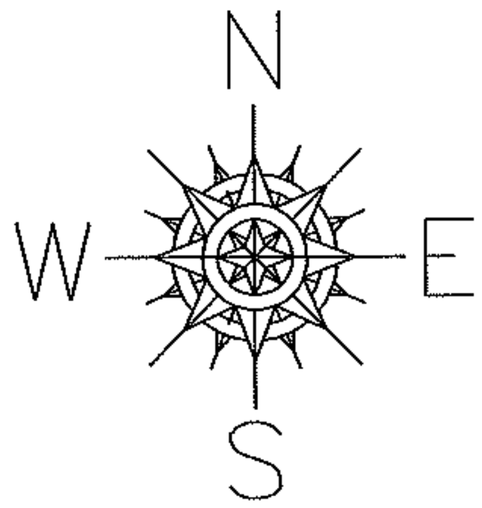

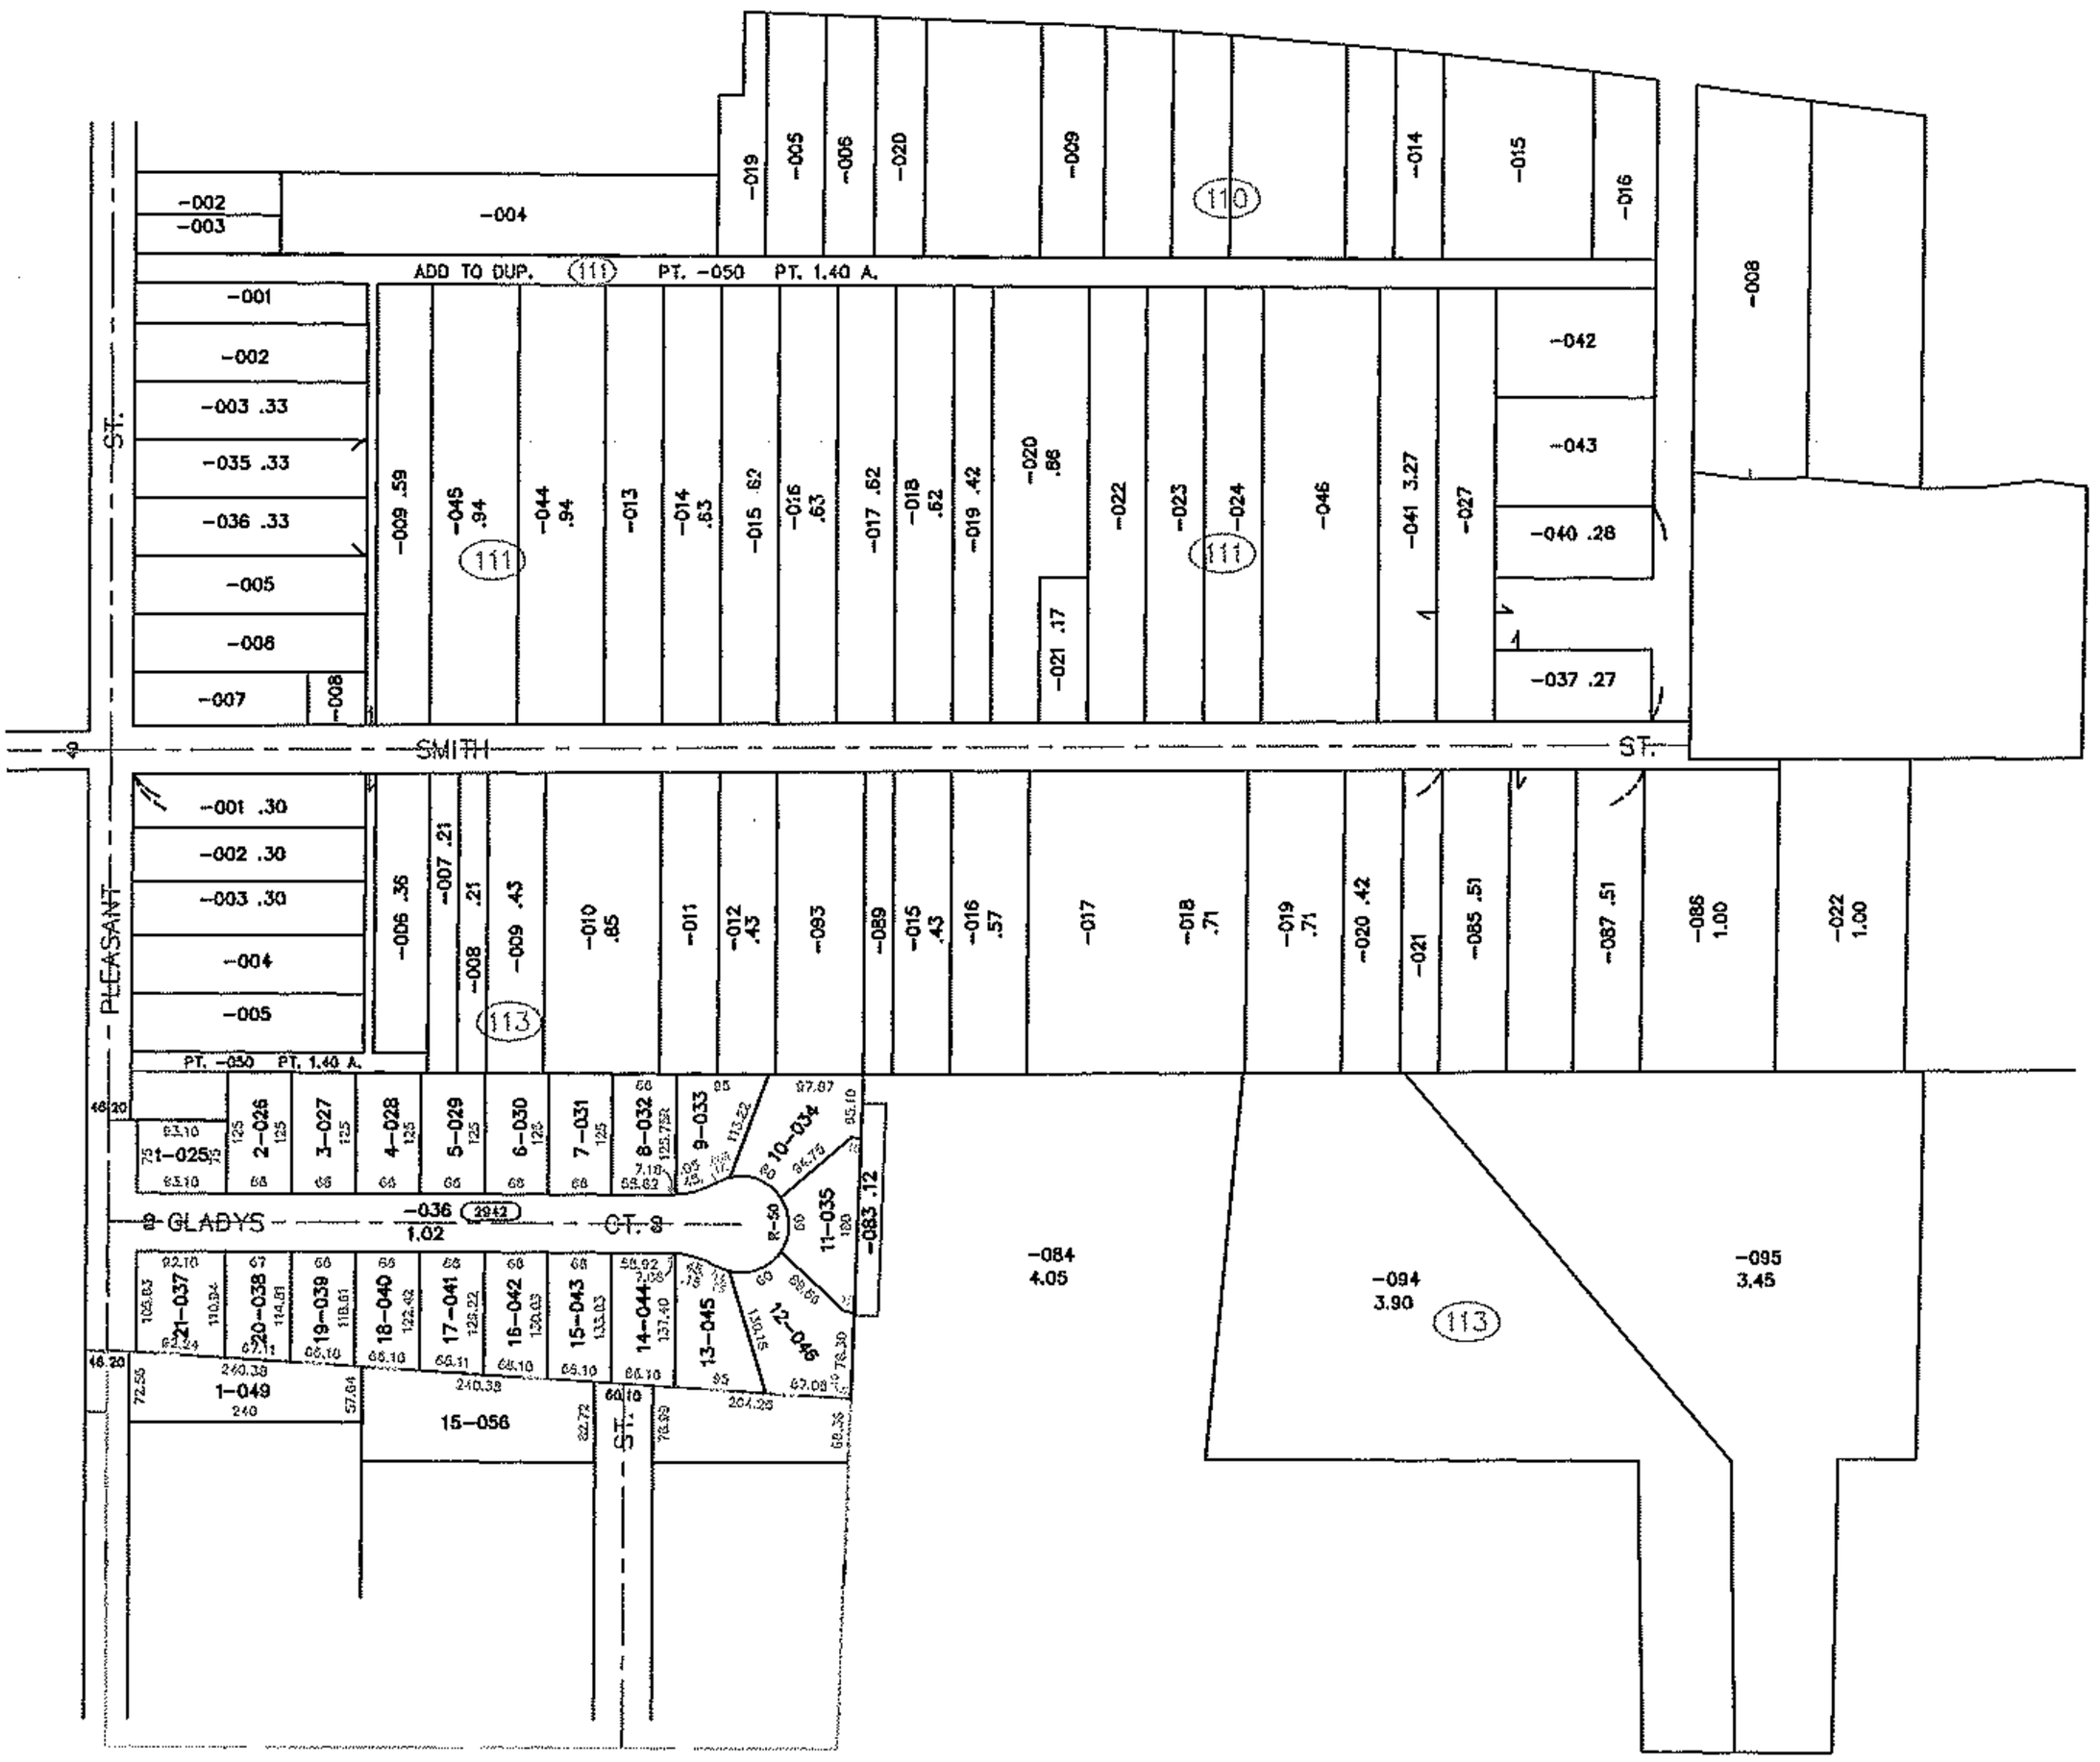

SPLITS/DEEDS PROCESSED

LORAIN COUNTY TAX MAP DEPARTMENT

226 MIDDLE AVE. ELYRIA, OHIO

SURVEYED BY: NONE

CLOSURE: NONE

MAP PAGE(S): 9-00-096-A & B

APPROVED BY: TJS DATE: 12/17/12

SCALE: 1"= 300 PRIOR INST.: DV XXXX/XXX