RASTER

PARENT PARCEL: 09-00-075-110-016,-017,-018,-026,-063,-064,-065,-066,-070,-071,-073

CHILD PARCEL: 09-00-075-110-074 THRU -078

STARTING POINT: CROSS CUT, INT. EAST R.O.W. OF MAIN ST. & NORTH R.O.W. OF LORAIN ST.
CROSS CUT, INT. WEST R.O.W. OF PROFESSOR ST. & NORTH R.O.W. OF LORAIN ST.

NO. 09-02713

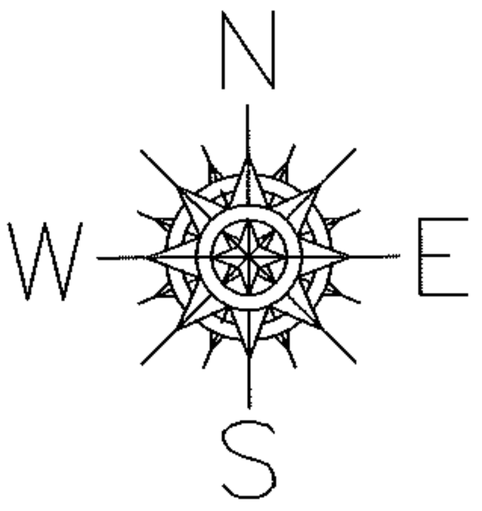

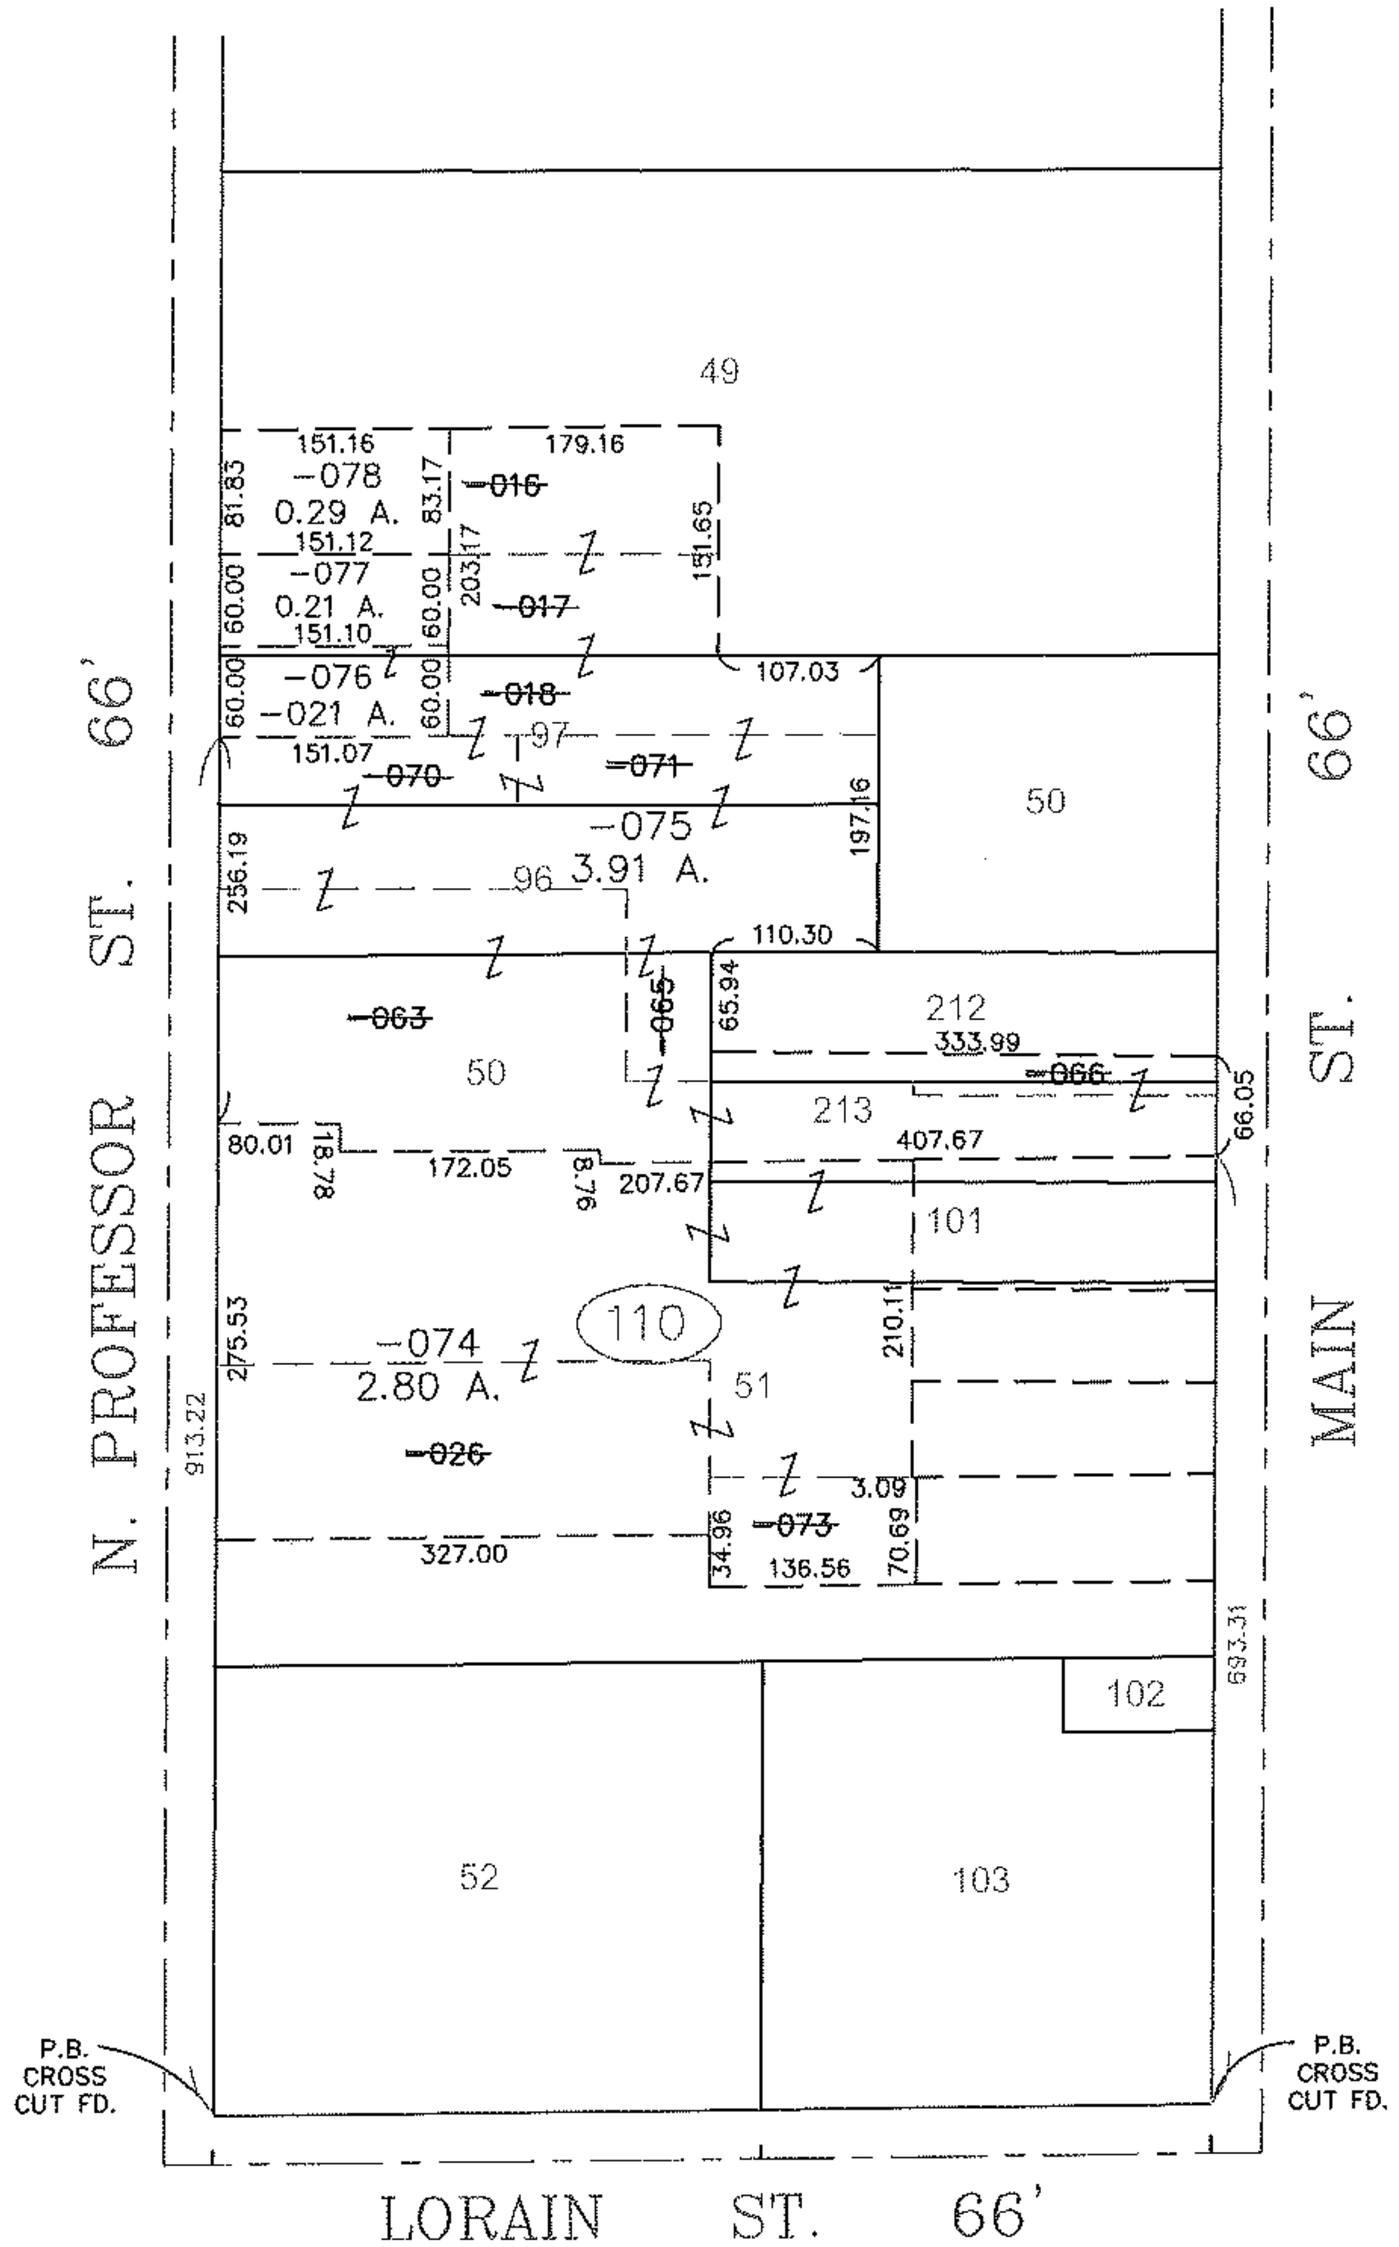

PRIOR INSTRUMENT: 20050091088
PRIOR INSTRUMENT: 20050101243
PRIOR INSTRUMENT: 20050060840
PRIOR INSTRUMENT: DV 902/582
PRIOR INSTRUMENT: DV 892/352
PRIOR INSTRUMENT: OR 890/408
PRIOR INSTRUMENT: 20080249320
PRIOR INSTRUMENT: DV 847/567
PRIOR INSTRUMENT: 20080249319
PRIOR INSTRUMENT: DV 118/250

SPLITS/DEEDS PROCESSED

LORAIN COUNTY TAX MAP DEPARTMENT
226 MIDDLE AVE. ELYRIA, OHIO

SURVEYED BY: DAVID ELWELL
CLOSURE: 0.01 : 10,000
MAP PAGE(S): 9-00-075-B
APPROVED BY: TJS DATE: 6/26/09
SCALE: 1"= 200