RASTER

PARENT PARCEL: 04-00-027-101-116, 04-00-028-101-089
CHILD PARCEL: 04-00-027-101-133, 04-00-028-101-089
STARTING POINT: NW CORNER SL 29 ON THE SW ROW ELM DRIVE

NO. 01521

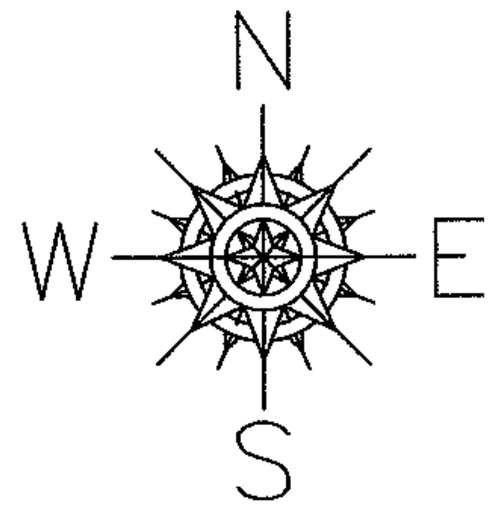

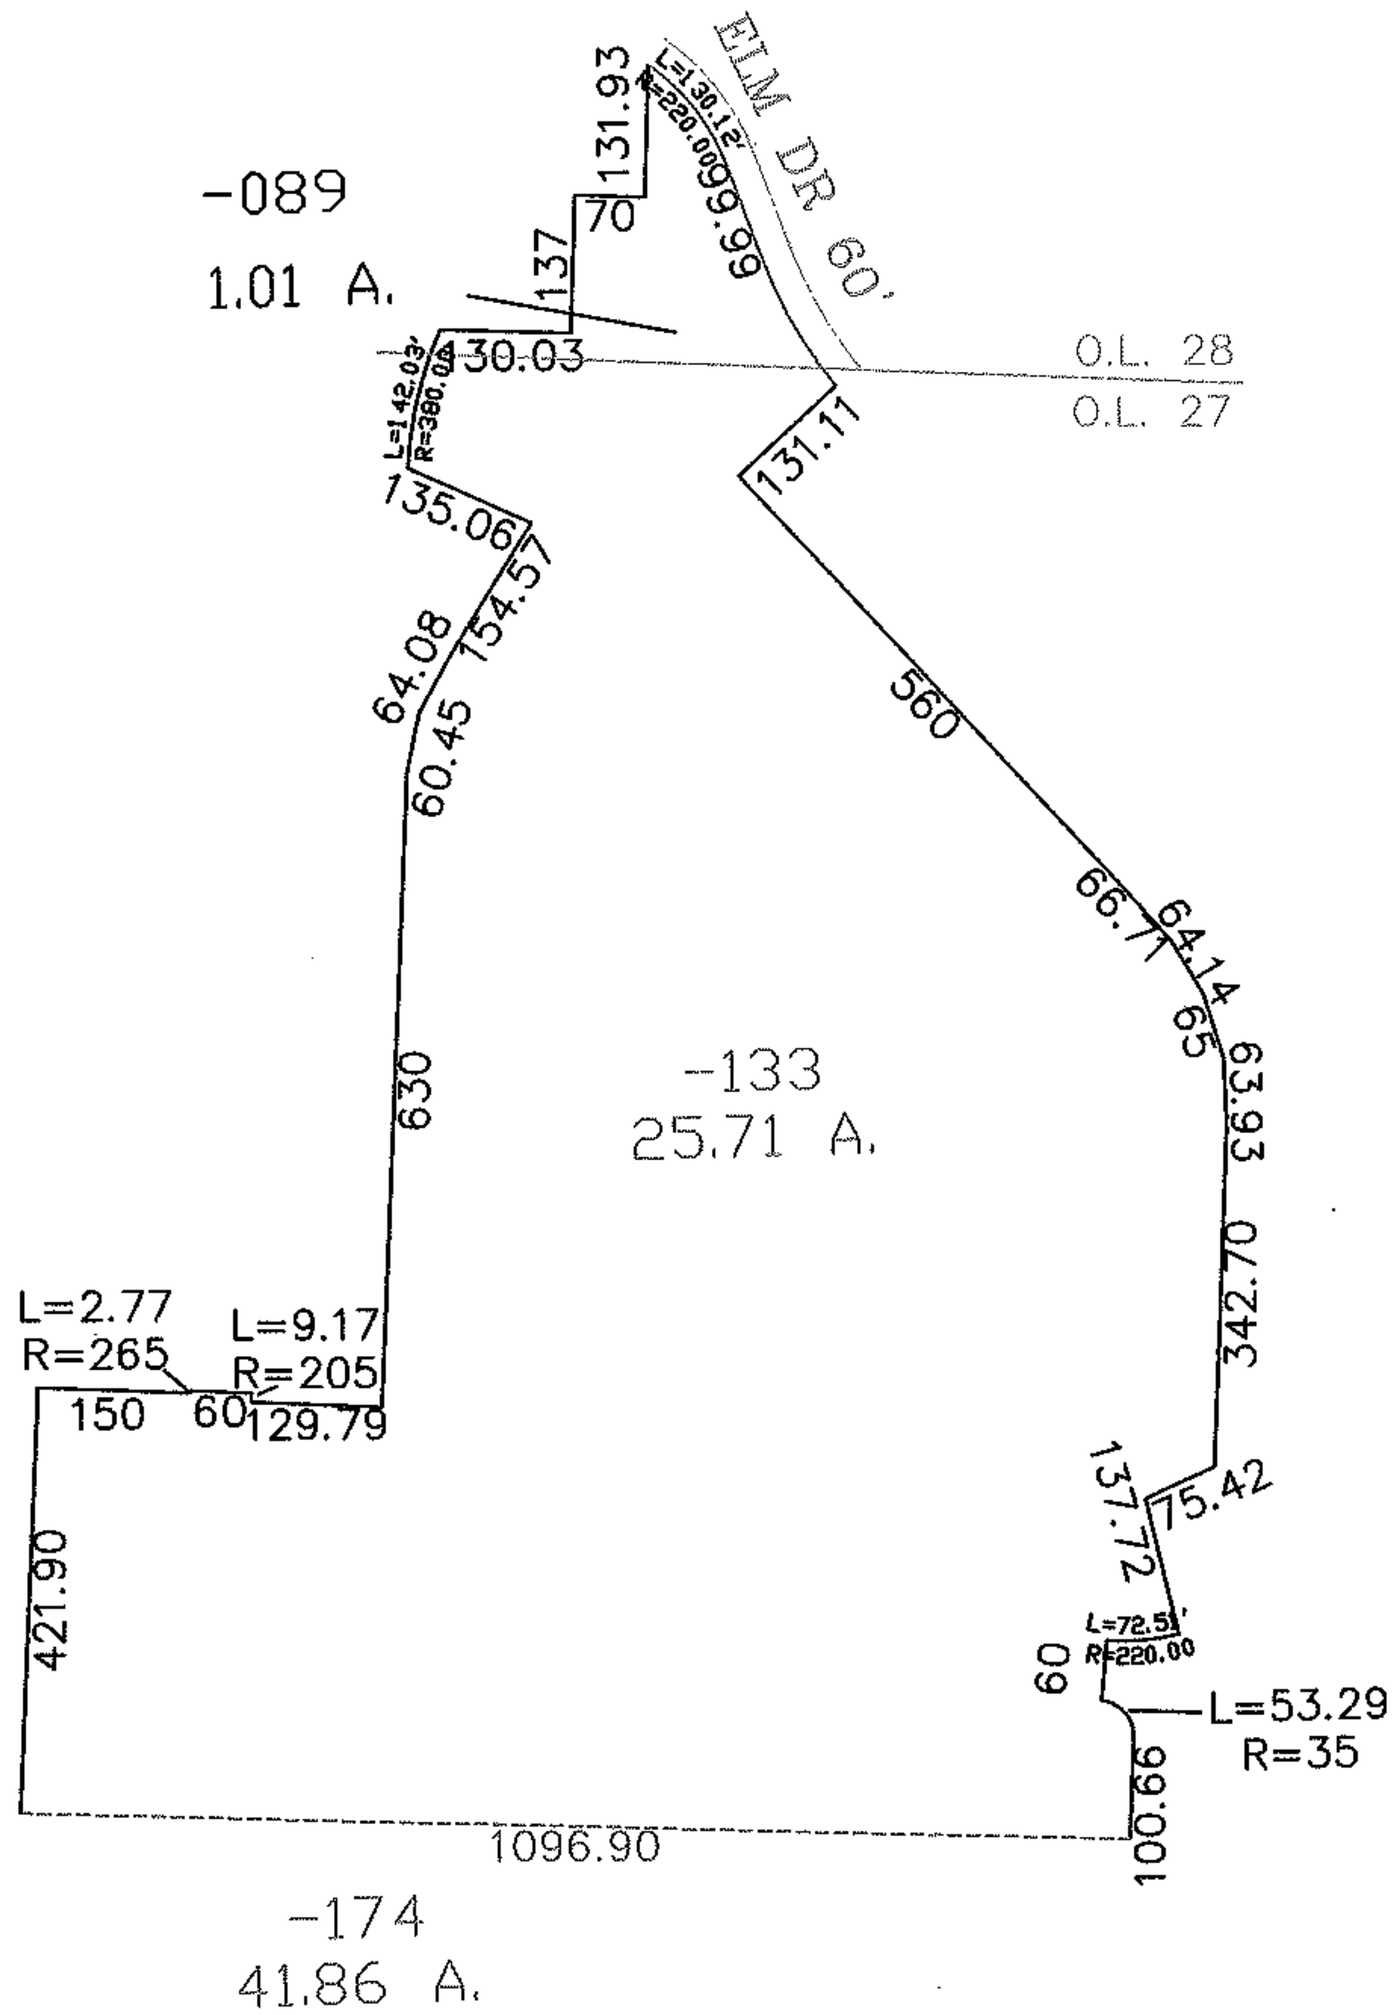

SPLITS/DEEDS PROCESSED
LORAIN COUNTY TAX MAP DEPARTMENT
226 MIDDLE AVE. ELYRIA, OHIO

SURVEYED BY: DAVID L. ELWELL
CLOSURE: 1:10,000
MAP PAGE(S): 04-00-027-B
APPROVED BY: DRH DATE: 11/20/2003
SCALE: 1"= 300 PRIOR INSTRUMENT: OR 1403/830