PARENT PARCEL: 18-00-029-000-114, -115, -117, & -133

CHILD PARCEL: XX-XX-XXX-XXX-XXX

STARTING POINT: XXXXXX

13-03113-C

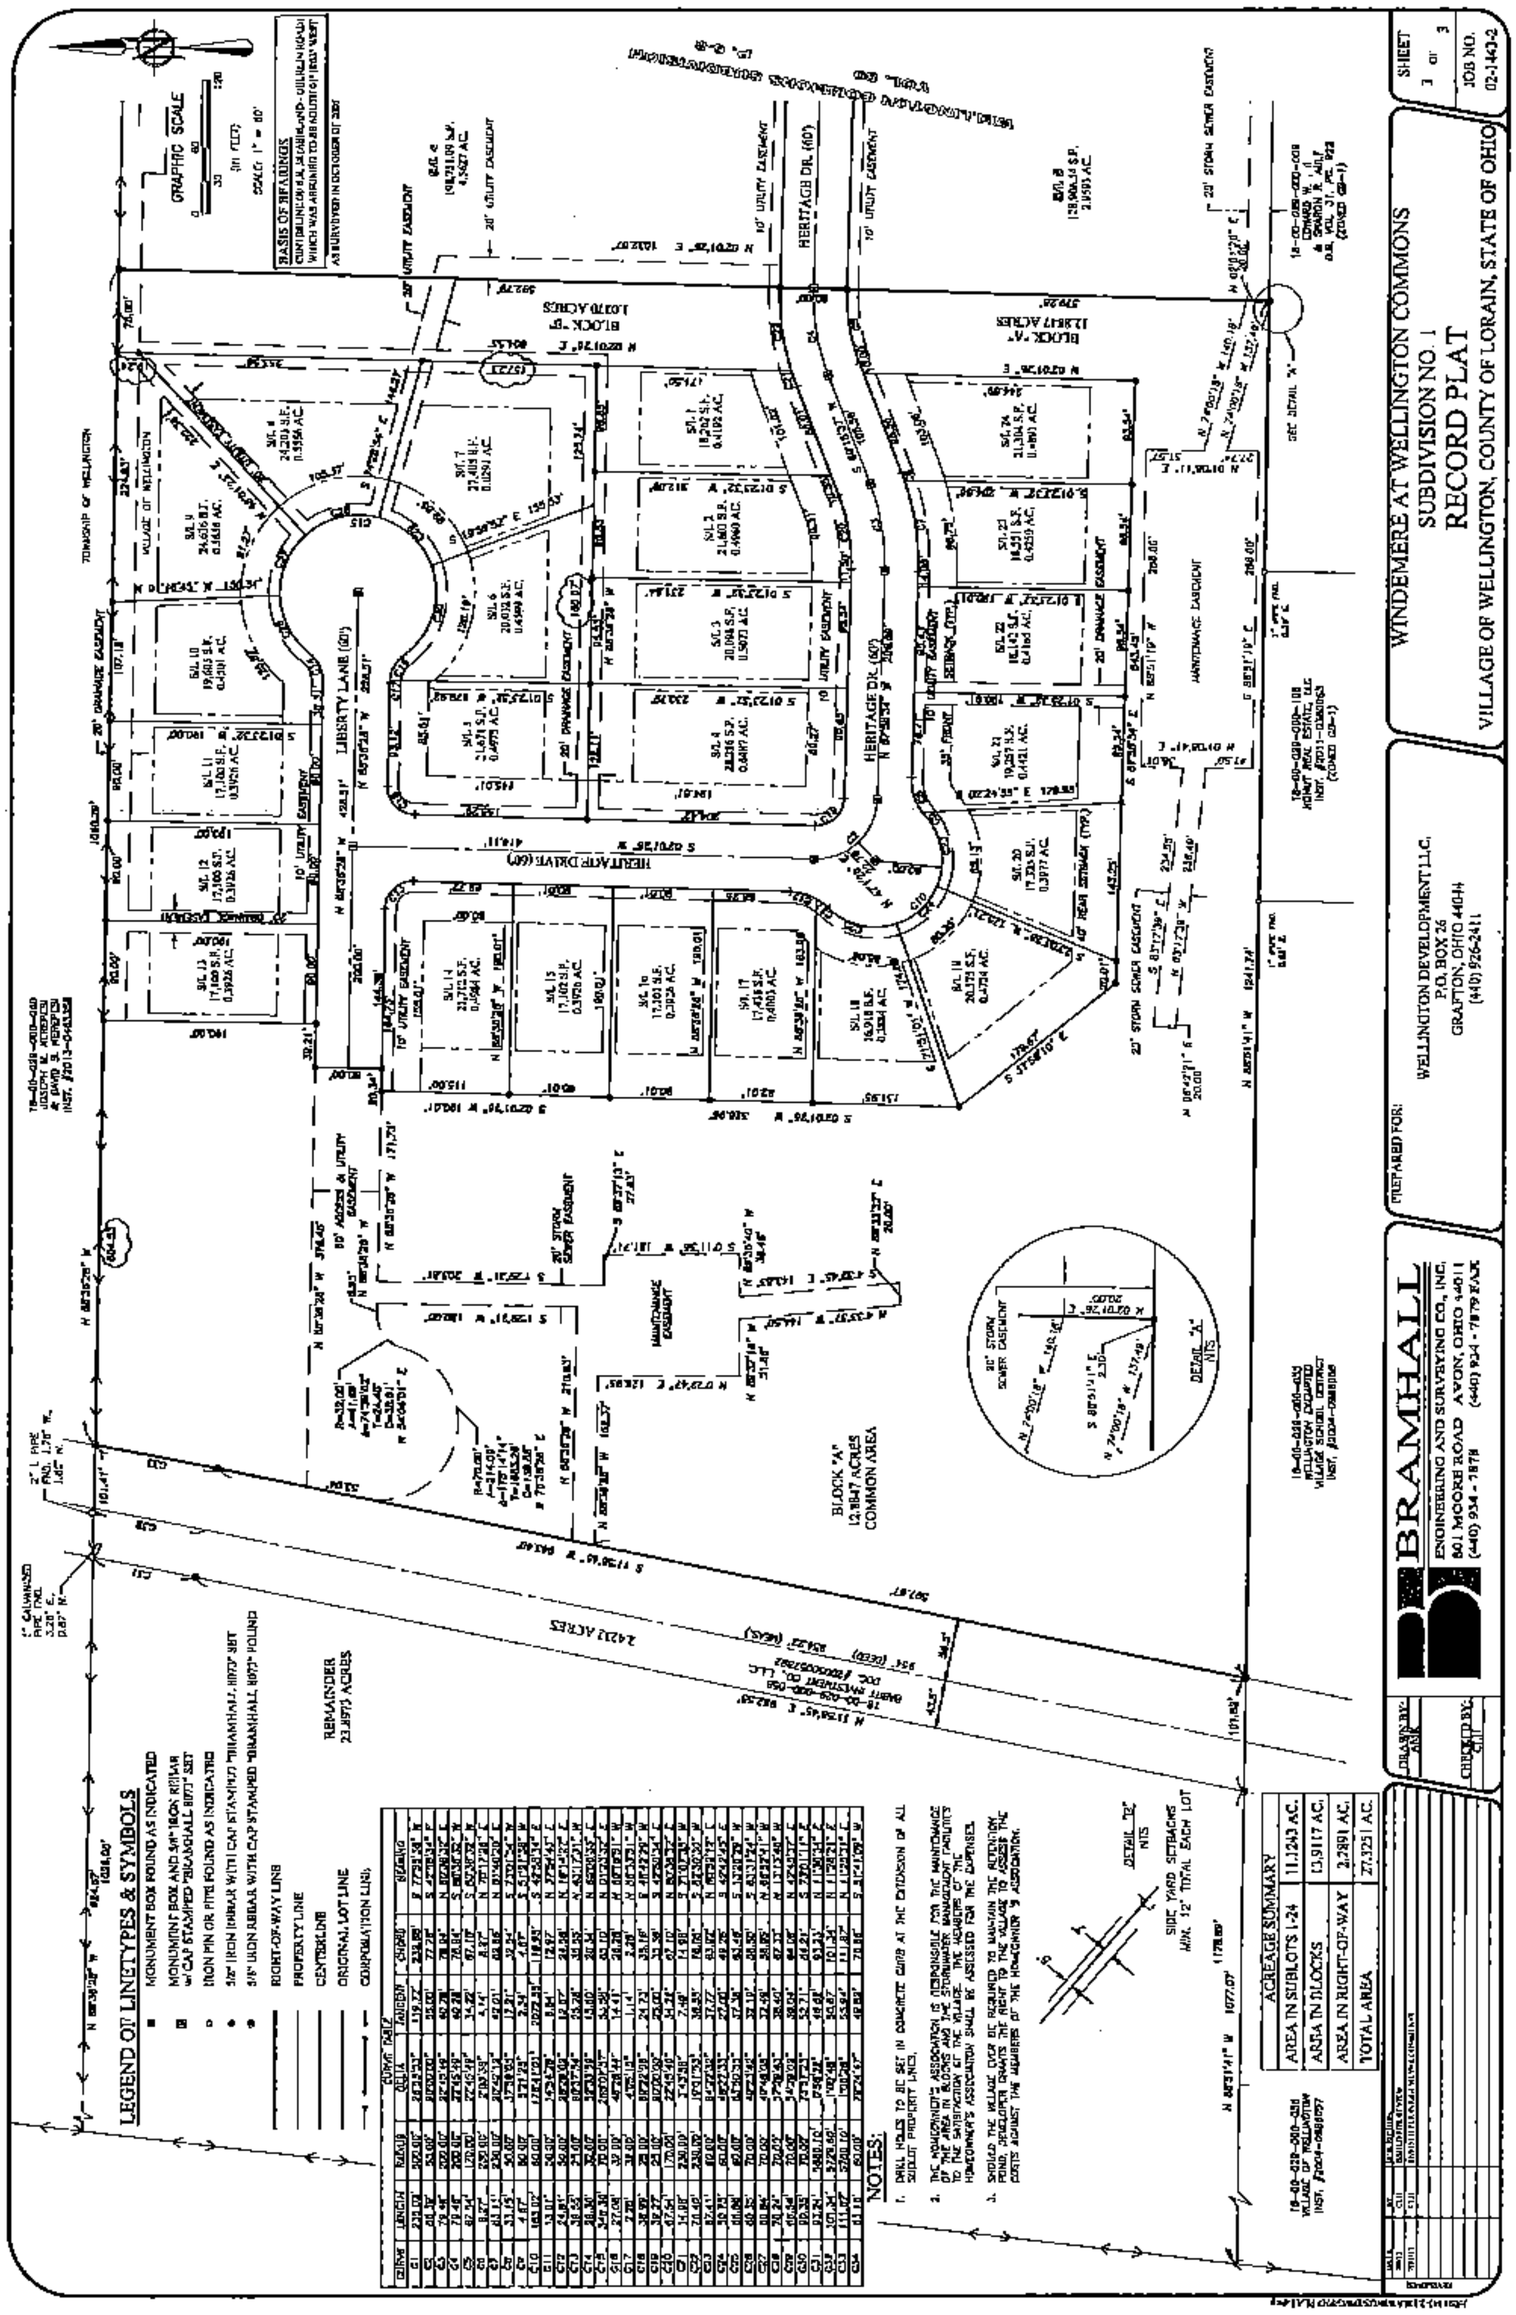

2 of 2

SPLITS/DEEDS PROCESSED

LORAIN COUNTY TAX MAP DEPARTMENT
226 MIDDLE AVE. ELYRIA, OHIO

SURVEYED BY: AMY KELLY

CLOSURE: XXXXXX

MAP PAGE(S): 18-00-029

APPROVED BY: TJS DATE: 2/17/15

SCALE: 1"= 100 PRIOR INST.: DV XXXX/XXX