PARENT PARCEL: XX-XX-XXX-XXX-XXX

CHILD PARCEL: XX-XX-XXX-XXX-XXX

STARTING POINT: TIMBER RIDGE SUB. NO. 3 P.V. 100 PG. 71-74

15-03124-C

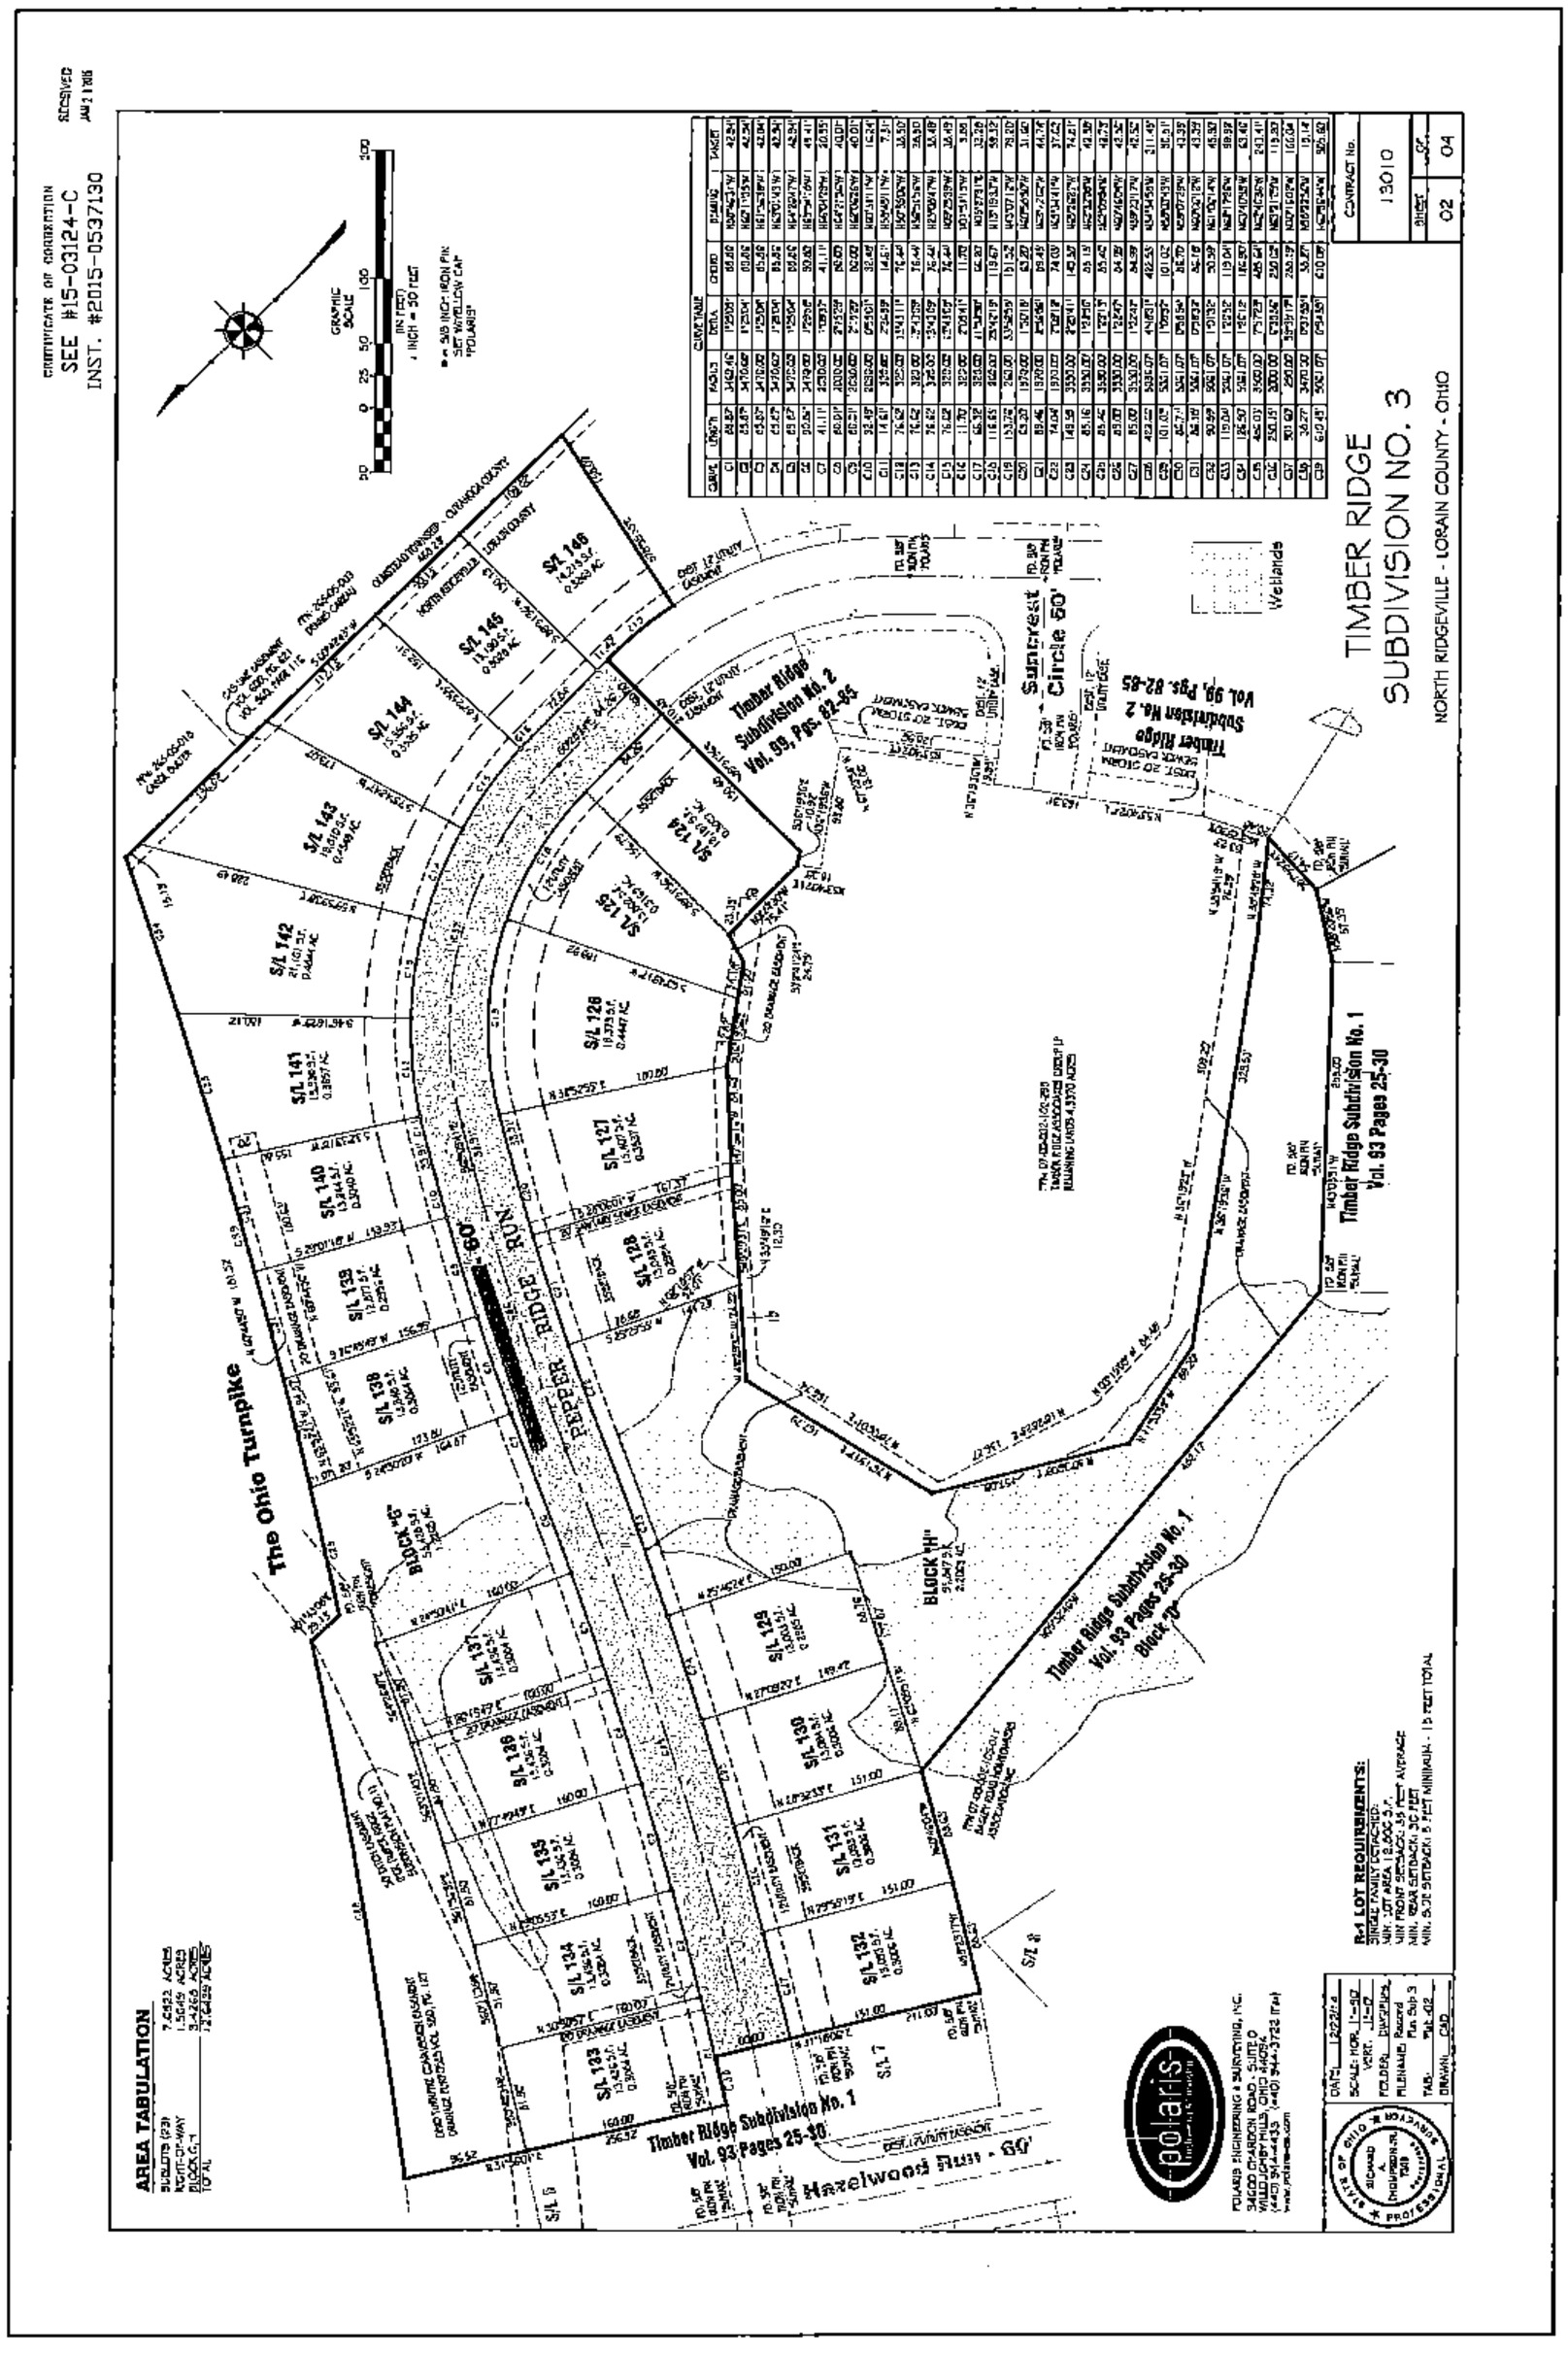

2 OF 2

SPLITS/DEEDS PROCESSED

LORAIN COUNTY TAX MAP DEPARTMENT
226 MIDDLE AVE. ELYRIA, OHIO

SURVEYED BY: RICHARD A. THOMPSON JR.

CLOSURE: NA

MAP PAGE(S): PLAT VOL. 100 PG. 71-74

APPROVED BY: TJS DATE: 3/17/15

SCALE: 1"= 50' PRIOR INST.: DV XXXX/XXX