PARENT PARCEL: 04-00-019-104-015
CHILD PARCEL: 04-00-019-640-011 THRU -013
STARTING POINT: INTERSECTION OF C/L OF LAKE RD. AND C/L OF NORTH POINT DR. EXTENSION

21-04235

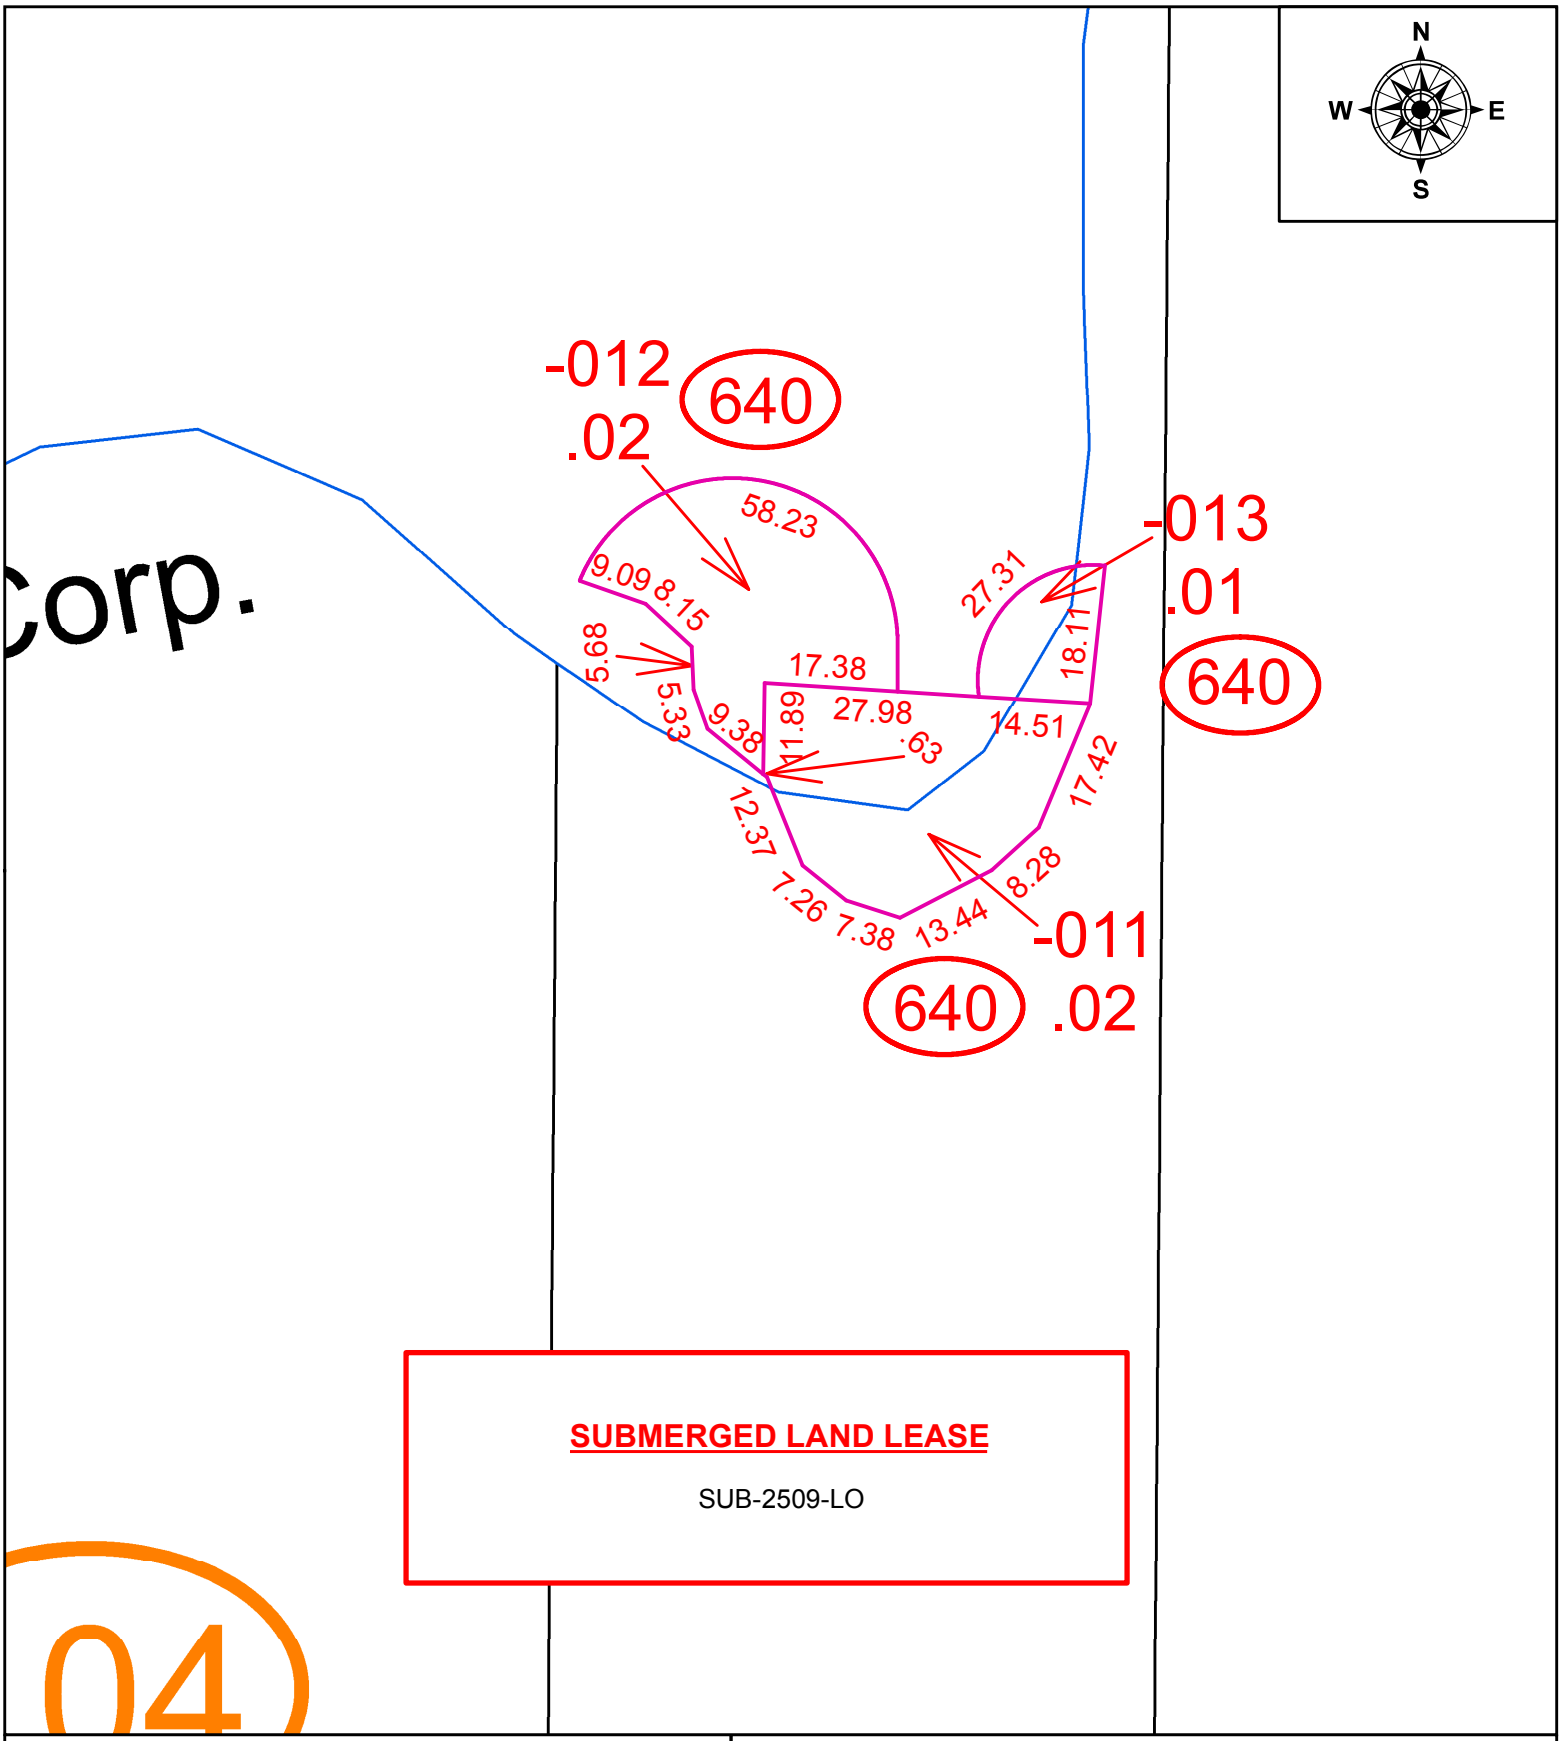

SUBMERGED LAND LEASE

SUB-2509-LO

04

SPLITS/DEEDS PROCESSED

LORAIN COUNTY TAX MAP DEPARTMENT
226 MIDDLE AVE. ELYRIA, OH

SURVEYED BY: THOMAS M. SNEZEK
CLOSURE: 1: 11,056
MAP PAGE(S): 4-00-019
APPOVED BY: RRM **DATE:** 1-11-21
SCALE: 1" = 25 **PRIOR INSTRUMENT:** 20180676544