PARENT PARCEL: 01-00-045-000-039, 01-00-036-000-059

CHILD PARCEL: NO MAP CORRECTIONS

STARTING POINT: NORTHEASTERLY CORNER OF BROWNHELM TOWNSHIP O/L 45

23-04790

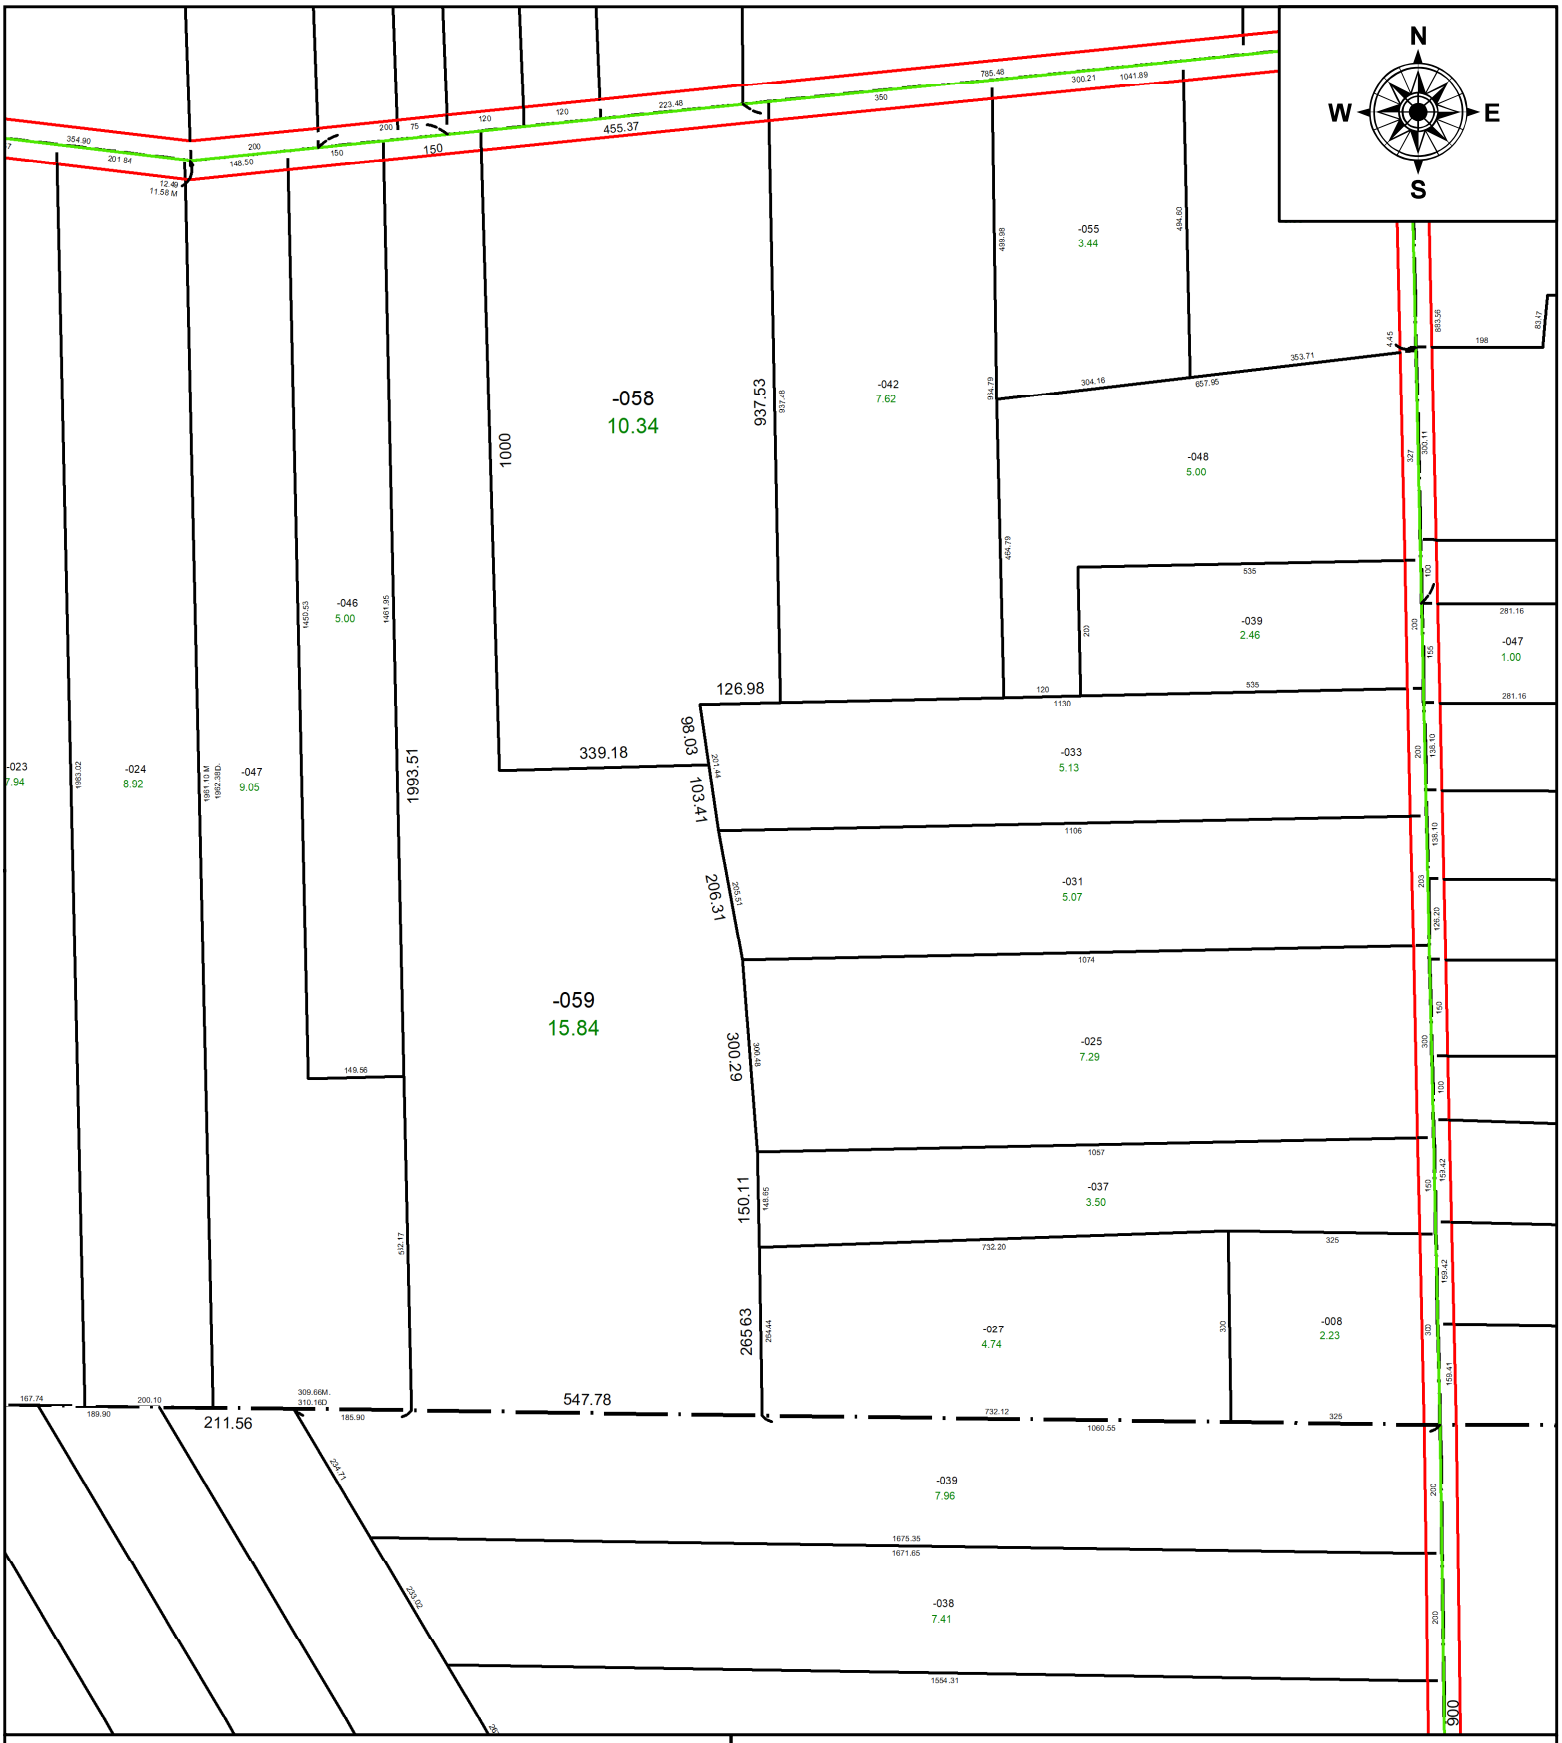

SPLITS/DEEDS PROCESSED

LORAIN COUNTY TAX MAP DEPARTMENT
226 MIDDLE AVE. ELYRIA, OH

SURVEYED BY: THOMAS A. SIMON **SURVEY #:** 51111

CLOSURE: 1: 778,766

MAP PAGE(S): 01-00-036, 01-00-045

APPOVED BY: SP **DATE:** 1/18/2024

SCALE: 1" = 300' **PRIOR INSTRUMENT:** 2020-0764404