DROP FROM DUP #21273-A

P.P.NO. 05-00-003-101-017 10.85Ac.

PARCELS IS BEING DROP FROM DUP.

BECAUSE THERE WAS NO ACREAGES

LEFT AFTER CREATION OF PLAT

OF APPLE ORCHARD NO. 5 *

* THIS NO. DROPPED O.L.3 ACREAGE. O.L.2 ACREAGE GOT CORRECTION TO ACCOUNT FOR ALL LAND

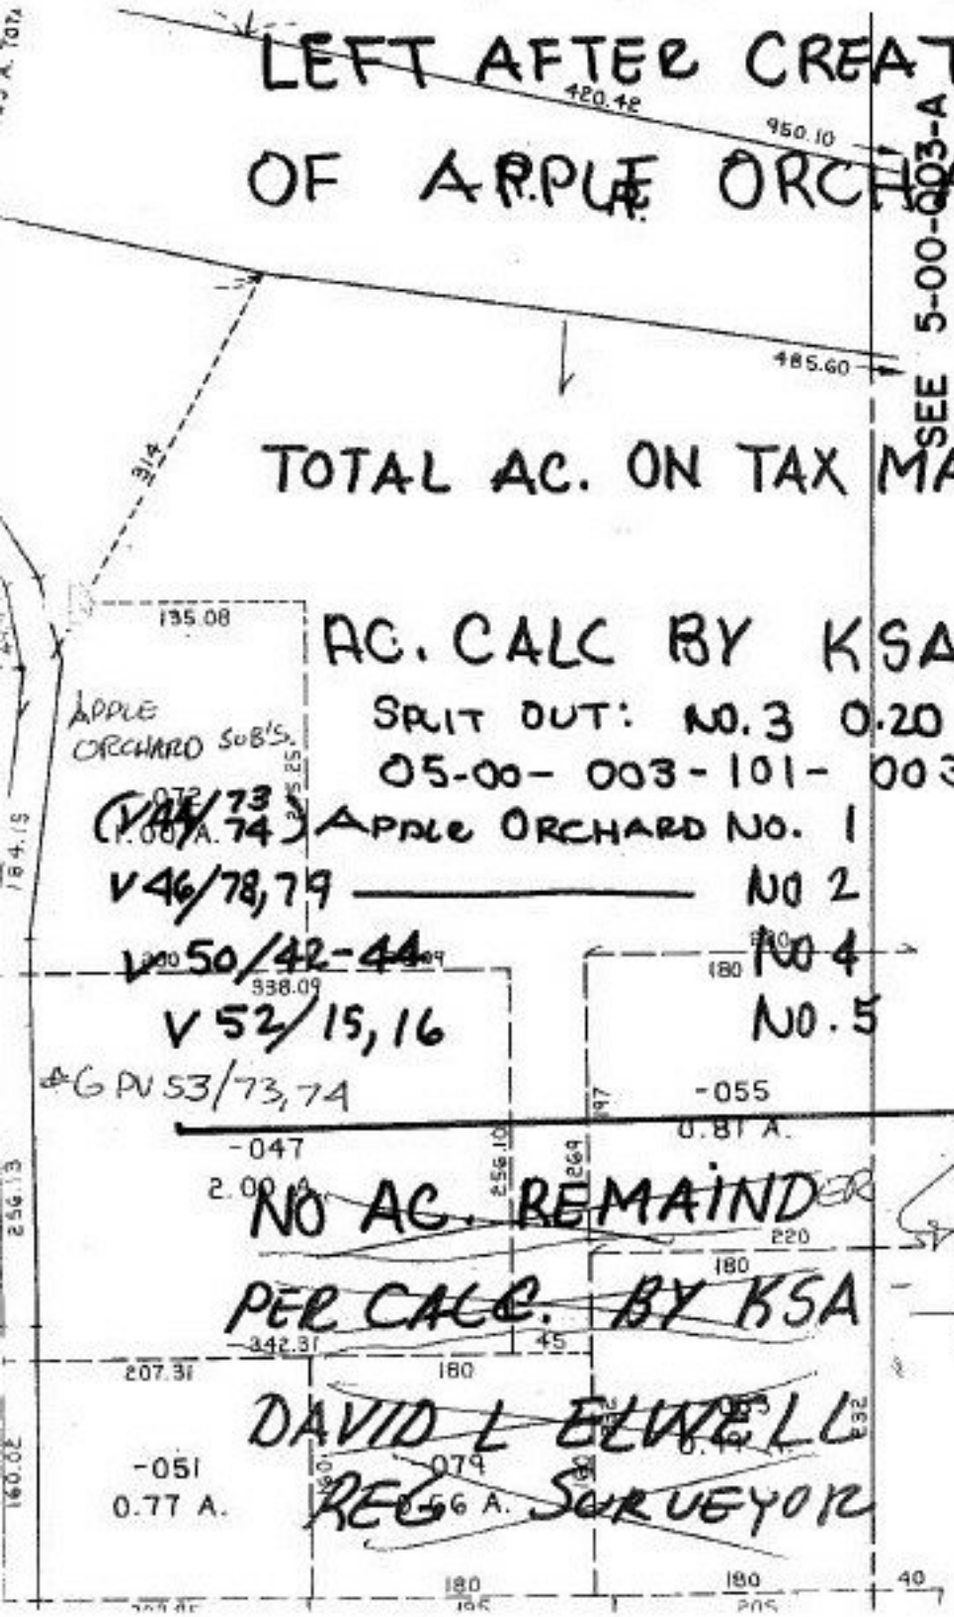

TOTAL AC. ON TAX MAPS AND REG. 62.00 AC.

AC. CALC BY KSA → 51.32 Ac.

SPLIT OUT: NO. 3	0.20	0.20 A
05-00-003-101-003		4.27 Ac.
APPLE ORCHARD NO. 1		19.29 Ac
NO 2		16.38 Ac
NO 4		10.31 Ac
NO. 5		0.87 Ac
		51.32 Ac

NO AC. REMAINDER

PER CALC. BY KSA

51.32
- 25.88
25.44

DAVID L ELWELL
REG SURVEYOR

-0-21273-A

APPROVED
LORAIN CO.
MAP DEPT

DATE 4-5-95

PAGE 5-00-003-A

BY C. FRANCIS

21273-A