PARENT PARCEL: 05-00-006-000-077

CHILD PARCEL: 05-00-007-000-014, 015, 016, 017, 018, 019, 020

STARTING POINT: R.R. SPIKE IN C/L MIDDLE RIDGE ROAD & W. LINE OF O.L. 6

NO. 22629

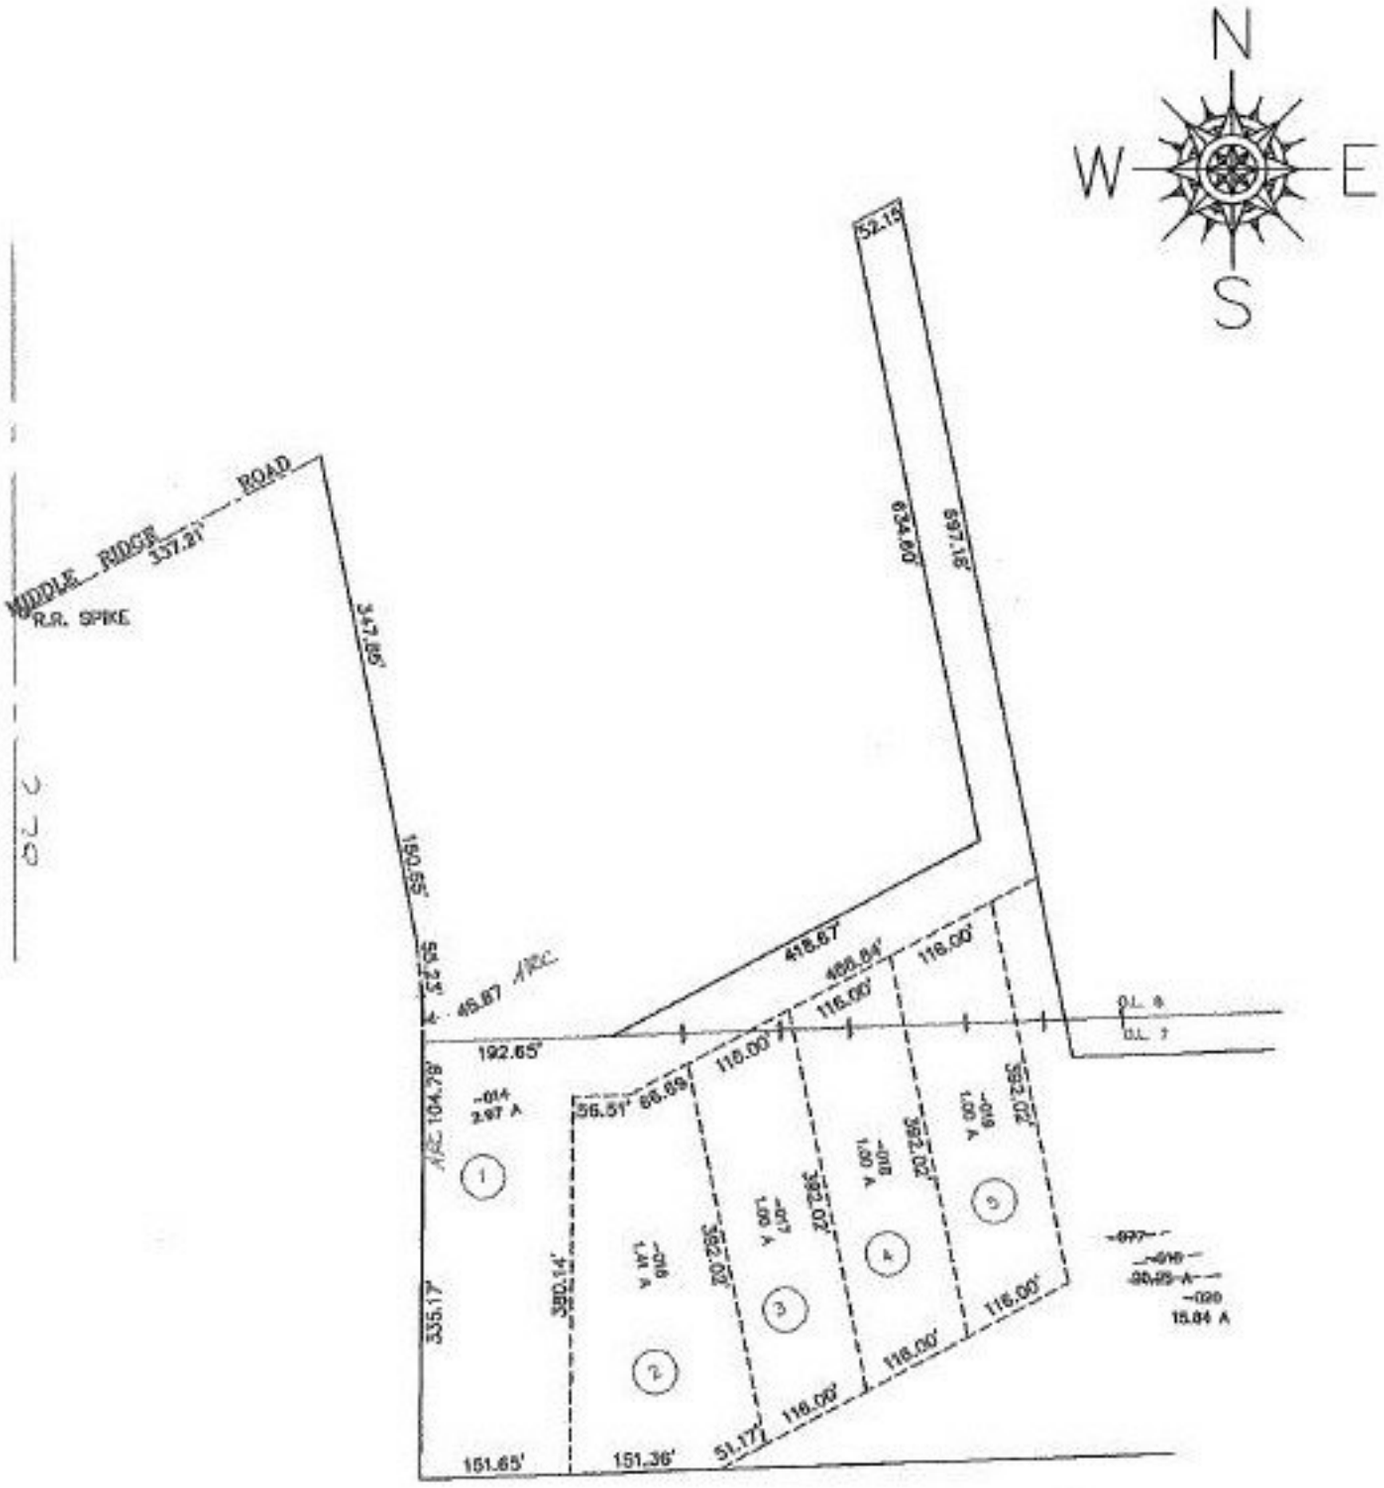

SPLITS/DEEDS PROCESSED

LORAIN COUNTY TAX MAP DEPARTMENT

226 MIDDLE AVE. ELYRIA, OHIO

SURVEYED BY: PHIL A ROSEBECK

CLOSURE: 0.06 / 10,000

MAP PAGE(S): 5-00-006-A & B

APPROVED BY: F. COLBERT DATE: 9/1/98

SCALE: 1"= 200 PRIOR INSTRUMENT: OR1012/571