O.L. 1

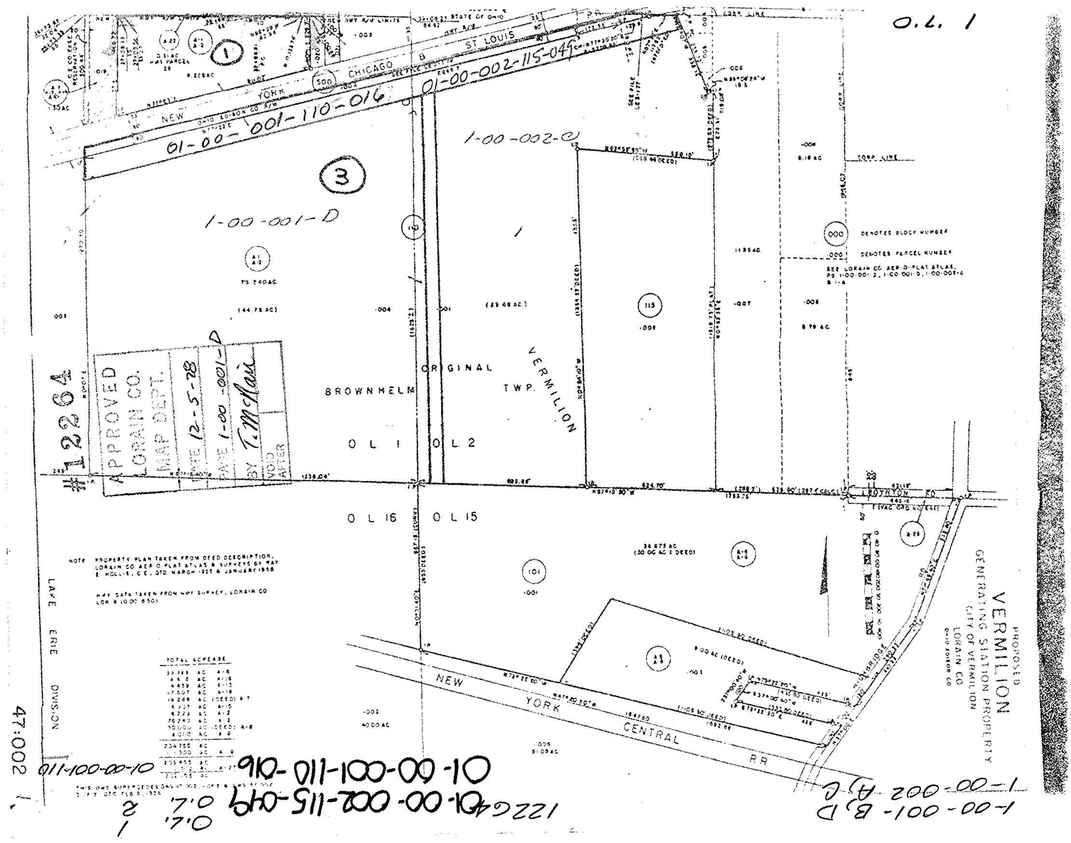

NEW YORK CHICAGO & ST LOUIS
01-00-001-110-016
01-00-002-115-049
1-00-002-C
1-00-001-D
3
1
BROWNHELM ORIGINAL TWP.
VERMILION
O L 1
O L 2
O L 16
O L 15
LAKE ERIE DIVISION
NEW YORK CENTRAL RR
PROPOSED VERMILION GENERATING STATION PROPERTY
CITY OF VERMILION
LORAIN CO
#12264
APPROVED LORAIN CO. MAP DEPT.
DATE 12-5-78
DATE 1-00-001-D
BY T. McNair
VOID AFTER

47:002

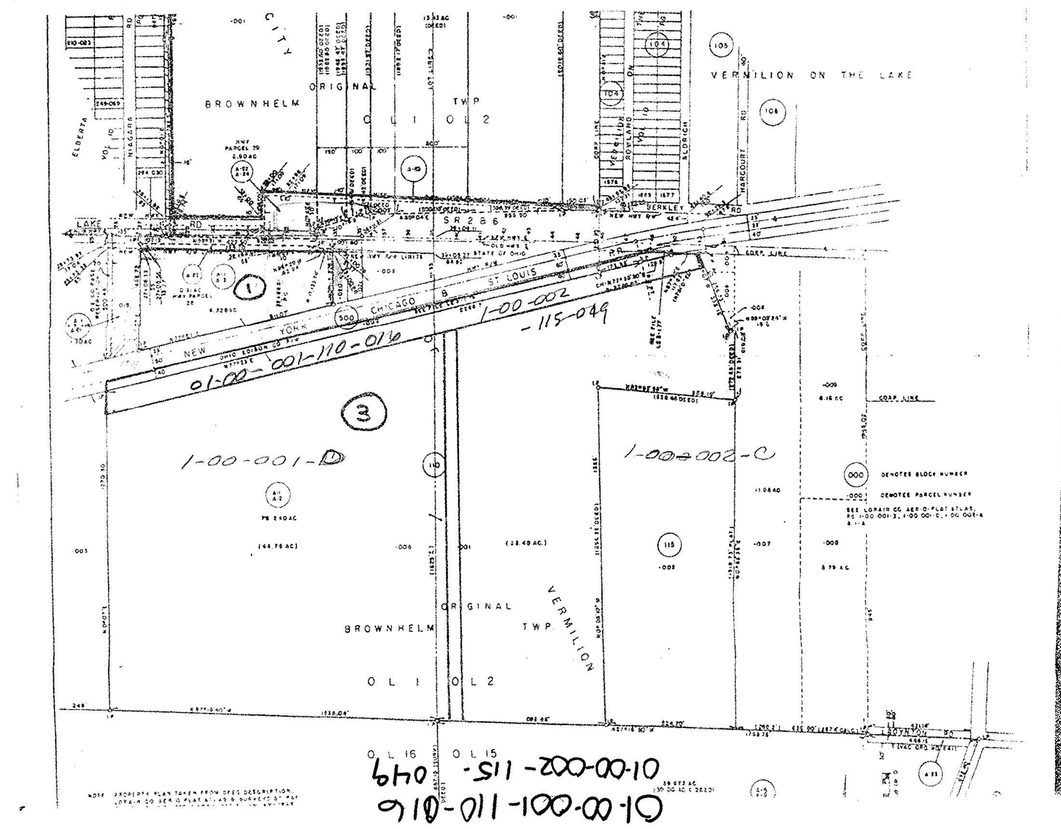

CITY
BROWNHELM ORIGINAL TWP
O L 1
O L 2
VERMILION ON THE LAKE
SR 2 & 6
NEW YORK CHICAGO & ST LOUIS
01-00-001-110-016
1-00-002-115-049
1-00-001-D
1-00-002-C
3
1
BROWNHELM ORIGINAL TWP.
VERMILION
O L 1
O L 2
O L 16
O L 15

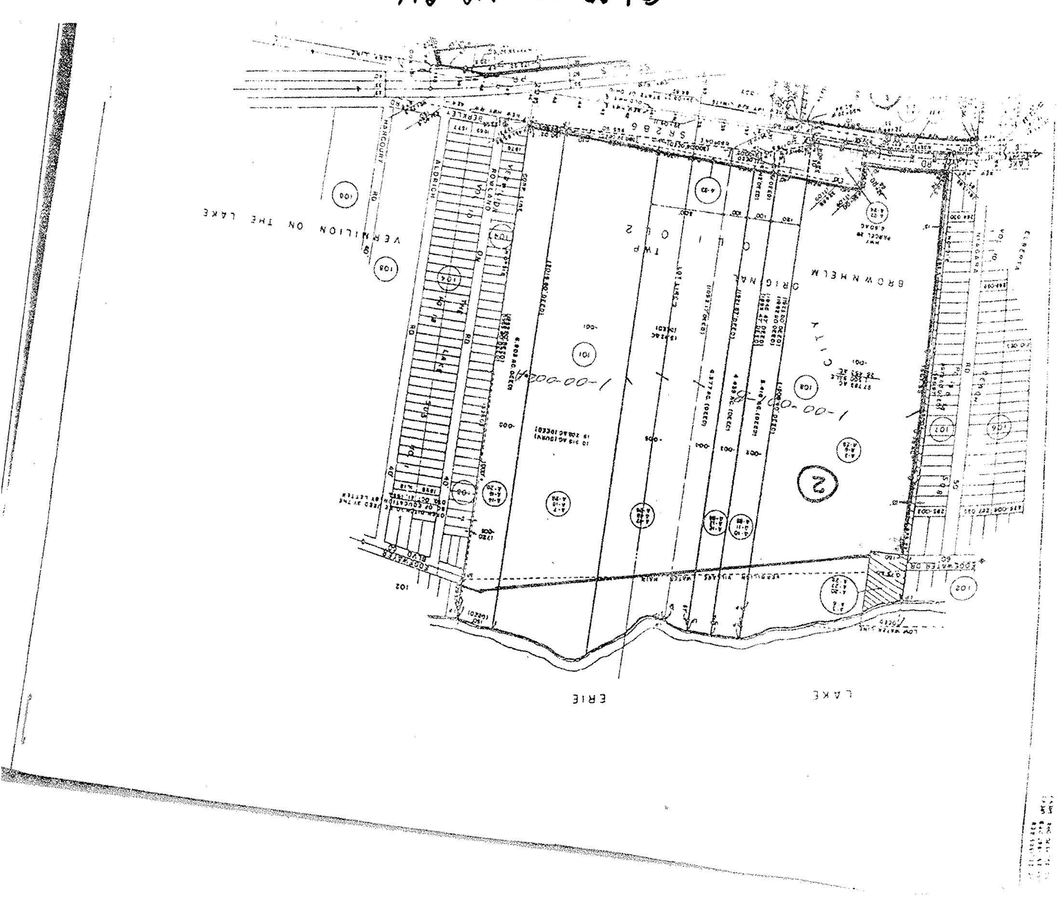

VERMILION ON THE LAKE
BROWNHELM ORIGINAL TWP
CITY
1-00-002-C
1-00-001-D
2
LAKE ERIE